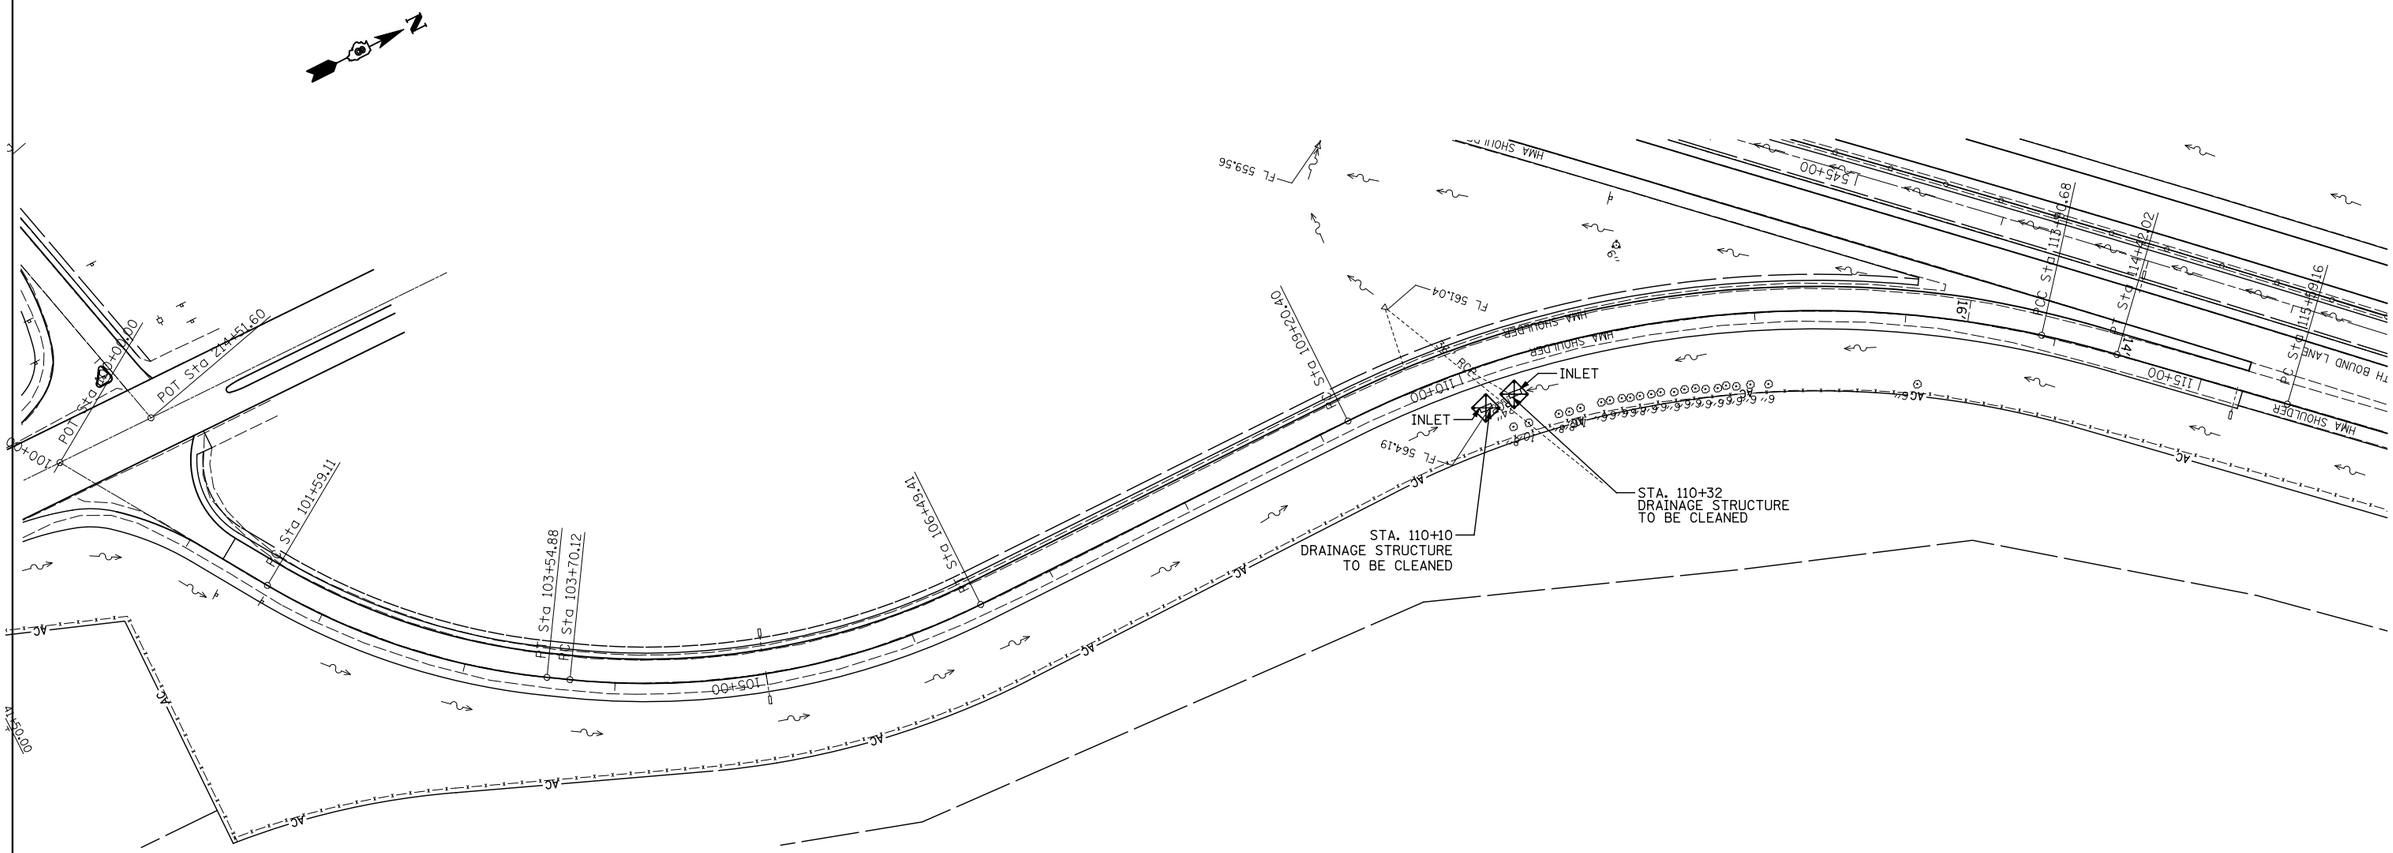

LEGEND

TEMPORARY DITCH CHECK- ROLLED EXCELSIOR, SILT WEDGES/PANELS

PERIMETER EROSION BARRIER- SILT FILTER FENCE OR OTHER AS APPROVED BY THE ENGINEER

INLET AND PIPE PROTECTION

1"=50'

0' 10' 20' 30' 40' 50' 100' 150'

FILE NAME = ...\cadd\D876D99-Sht-Erosion12.dgn	USER NAME = $(USER)	DESIGNED -	REVISED -
Johnson, Depp & Quisenberry CONSULTING ENGINEERS Springfield, Illinois		DRAWN -	REVISED -
	PLOT SCALE = 100.0000 ' / IN.	CHECKED -	REVISED -
	PLOT DATE = 02/02/2012 18:02:34	DATE -	REVISED -

STATE OF ILLINOIS
DEPARTMENT OF TRANSPORTATION

EROSION CONTROL PLAN

SCALE: | SHEET NO. OF SHEETS | STA. 100+00 TO STA. 116+00

F.A.I. RTE.	SECTION	COUNTY	TOTAL SHEETS	SHEET NO.
55	60-(1,2)RS-3	MADISON	212	75
		CONTRACT NO. 76D99		
	ILLINOIS FED. AID PROJECT			