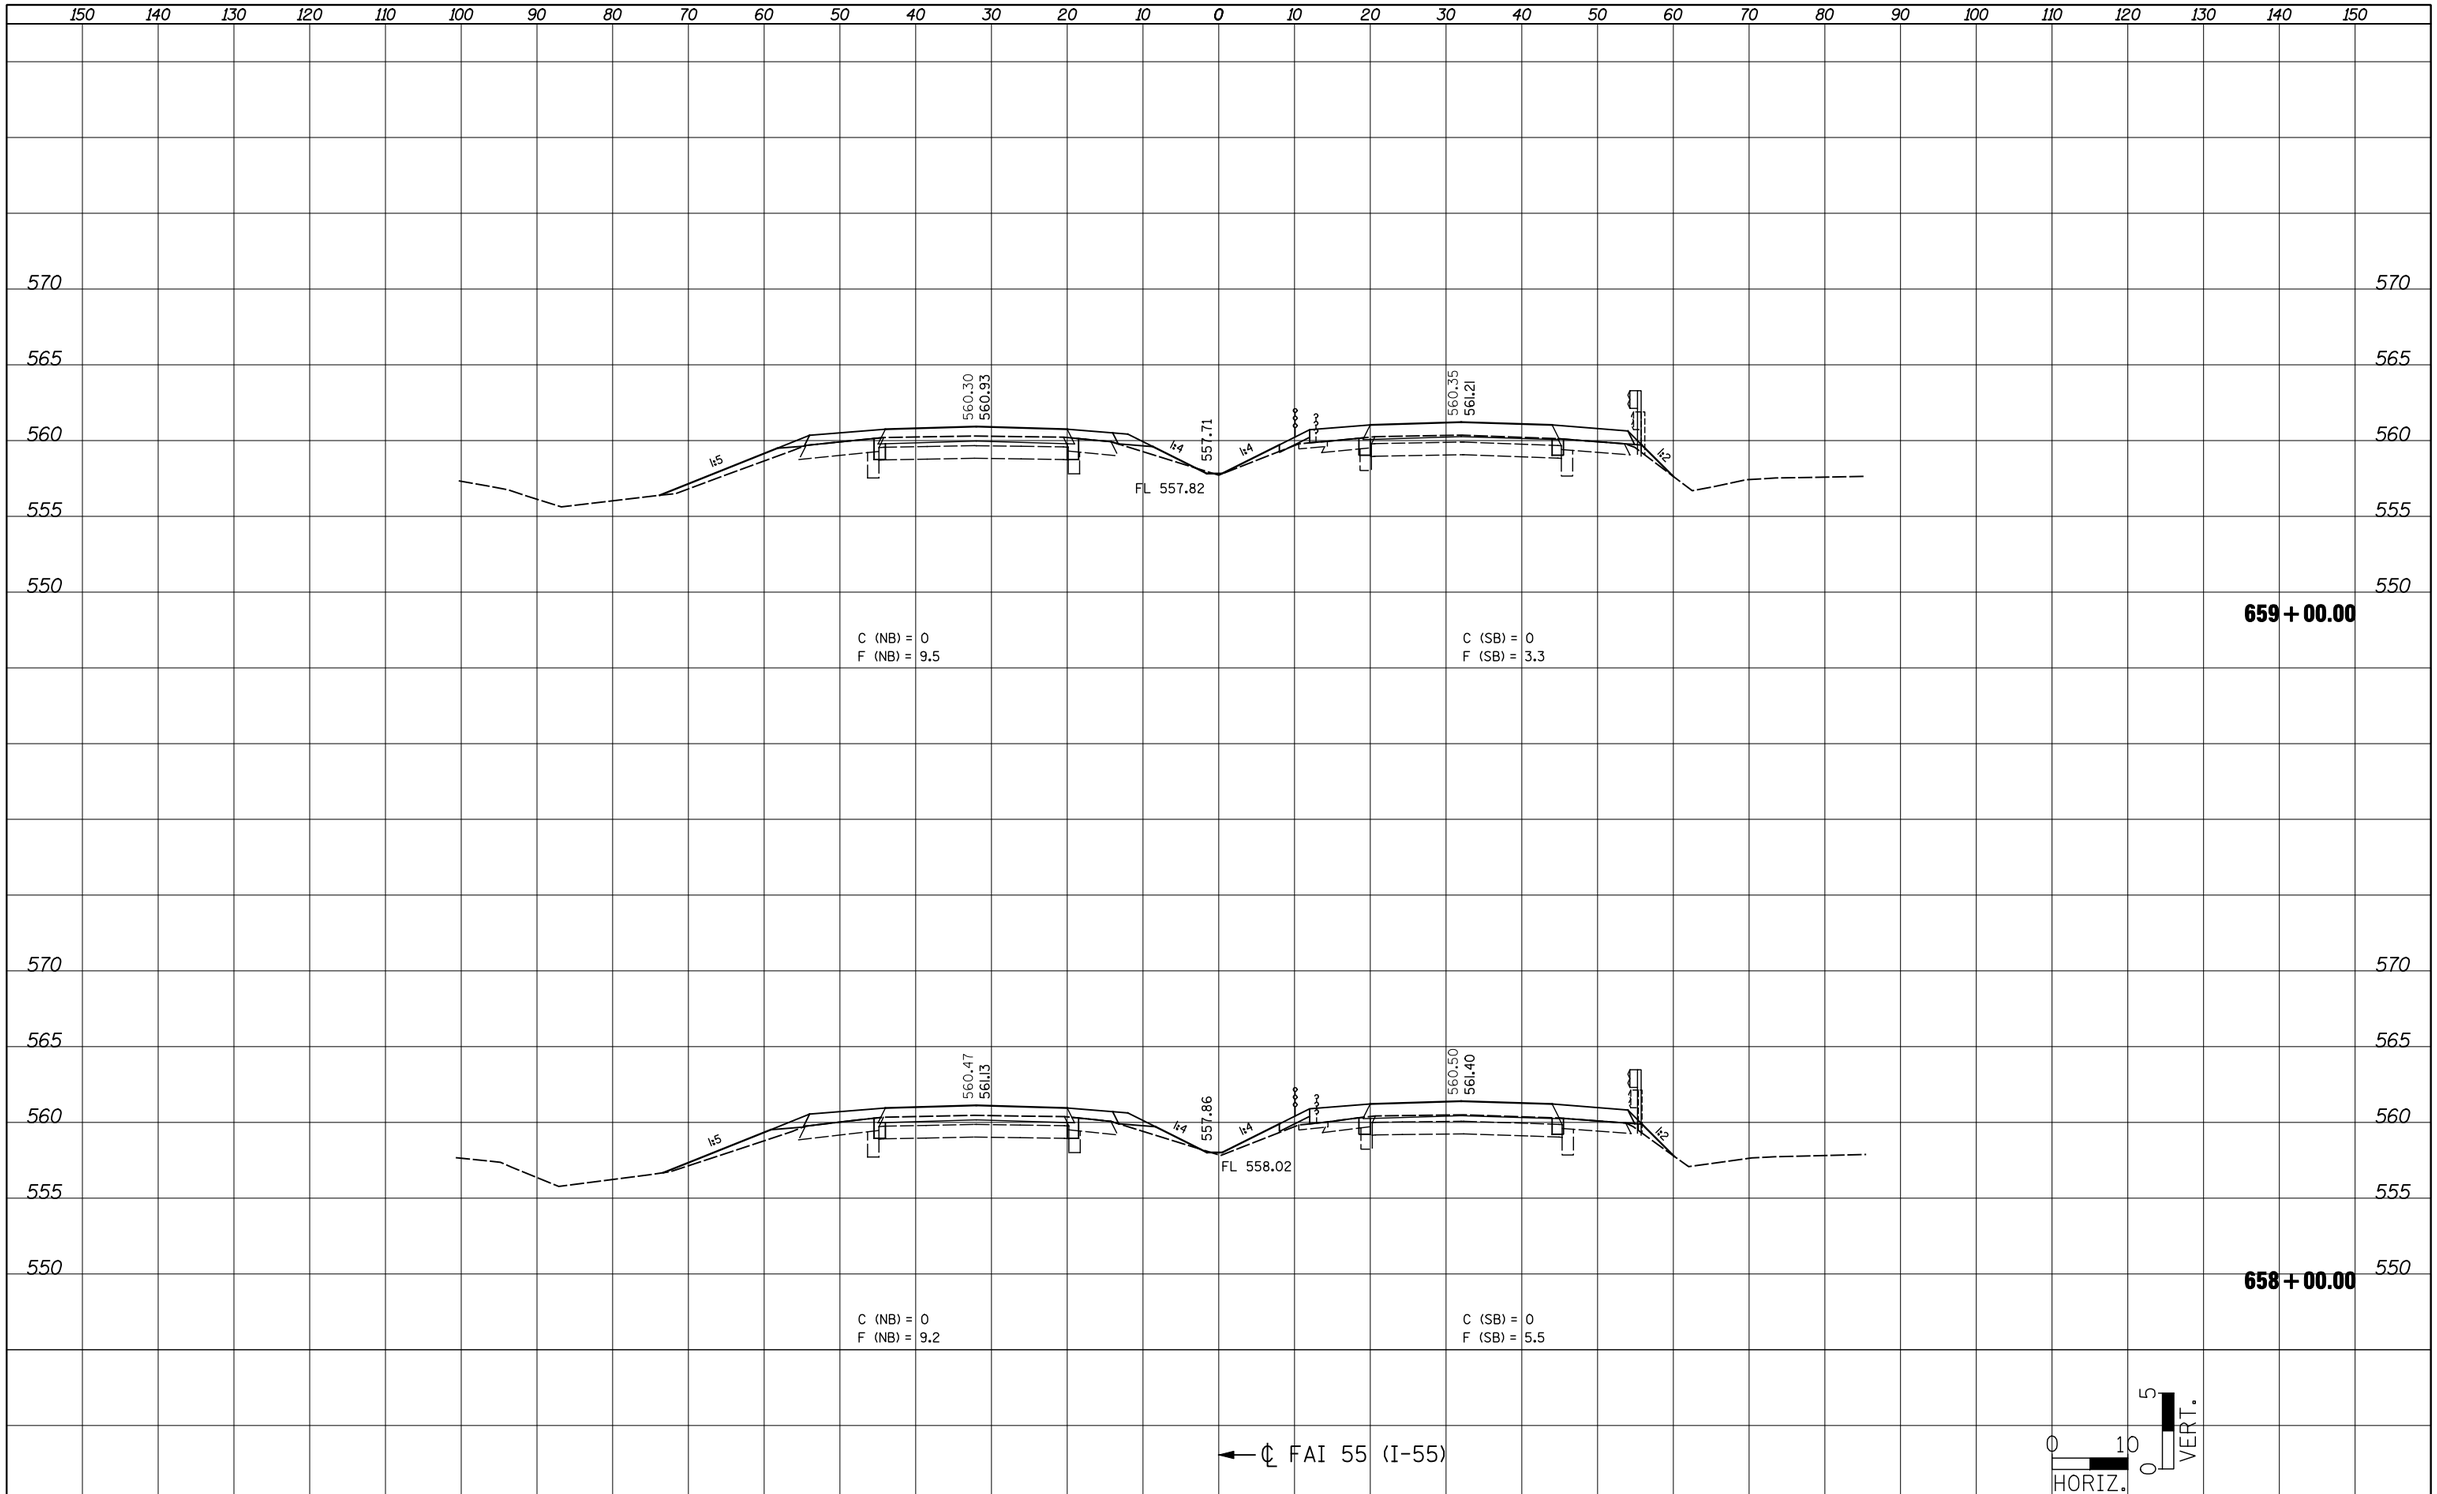


| FINAL SURVEY | | BY | DATE |
|---|---|---|---|
| NOTE BOOK | SURVEYED | | |
| | PLOTTED | | |
| | TEMPLATE | | |
| | AREAS | | |
| NO. | AREAS CHECKED | | |

| ORIGINAL SURVEY | | BY | DATE |
|---|---|---|---|
| NOTE BOOK | SURVEYED | | |
| | PLOTTED | | |
| | TEMPLATE | | |
| | AREAS | | |
| NO. | AREAS CHECKED | | |

| | | | |
|---|---|---|---|
| FILE NAME = ...\CADD\D876D99-sht-xsht-ML.dgn | USER NAME = $(USER) | DESIGNED - | REVISED - |
| Johnson, Depp & Quisenberry CONSULTING ENGINEERS Springfield, Illinois | | DRAWN - | REVISED - |
| | PLOT SCALE = 20.0000 ' / IN. | CHECKED - | REVISED - |
| | PLOT DATE = 02/02/2012 19:29:43 | DATE - | REVISED - |

**STATE OF ILLINOIS**
**DEPARTMENT OF TRANSPORTATION**

**FAI 55 CROSS SECTIONS**

SCALE: | SHEET NO. OF SHEETS | STA. 658+00.00 TO STA. 659+00.00

| F.A.I. RTE. | SECTION | COUNTY | TOTAL SHEETS | SHEET NO. |
|---|---|---|---|---|
| 55 | 60-(1,2)RS-3 | MADISON | 212 | 190 |

CONTRACT NO. 76D99

ILLINOIS FED. AID PROJECT