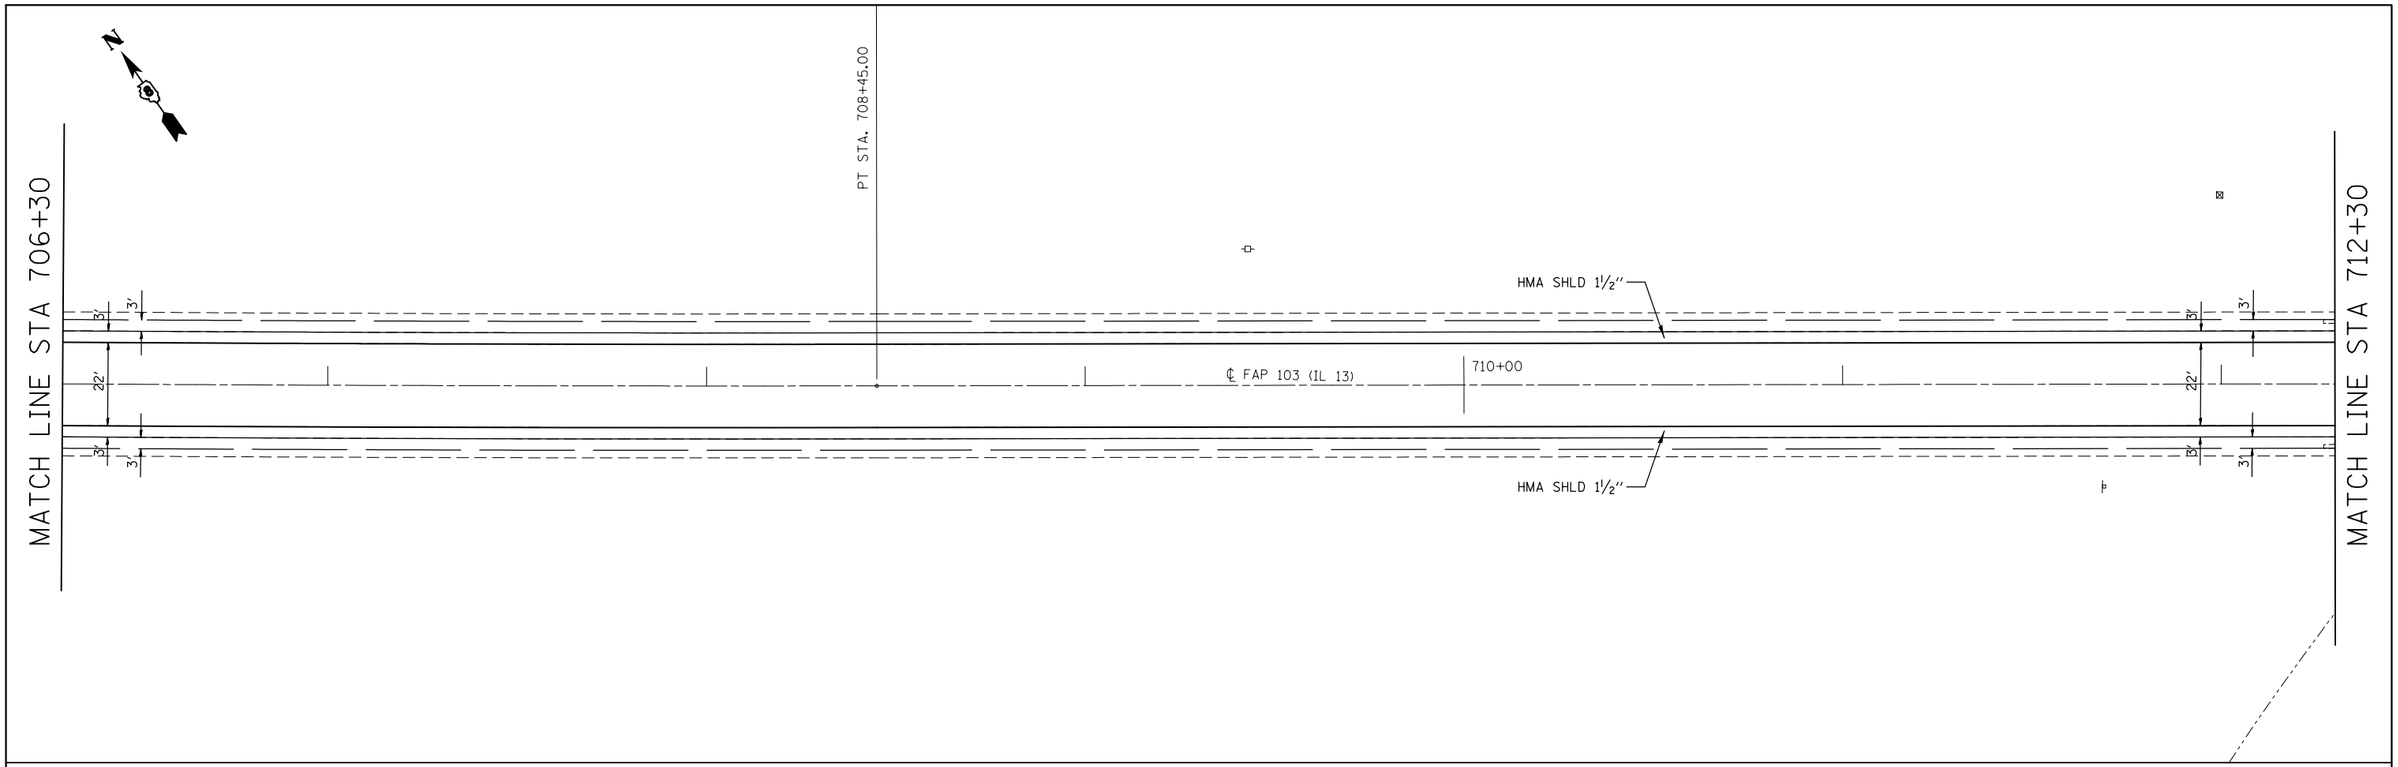

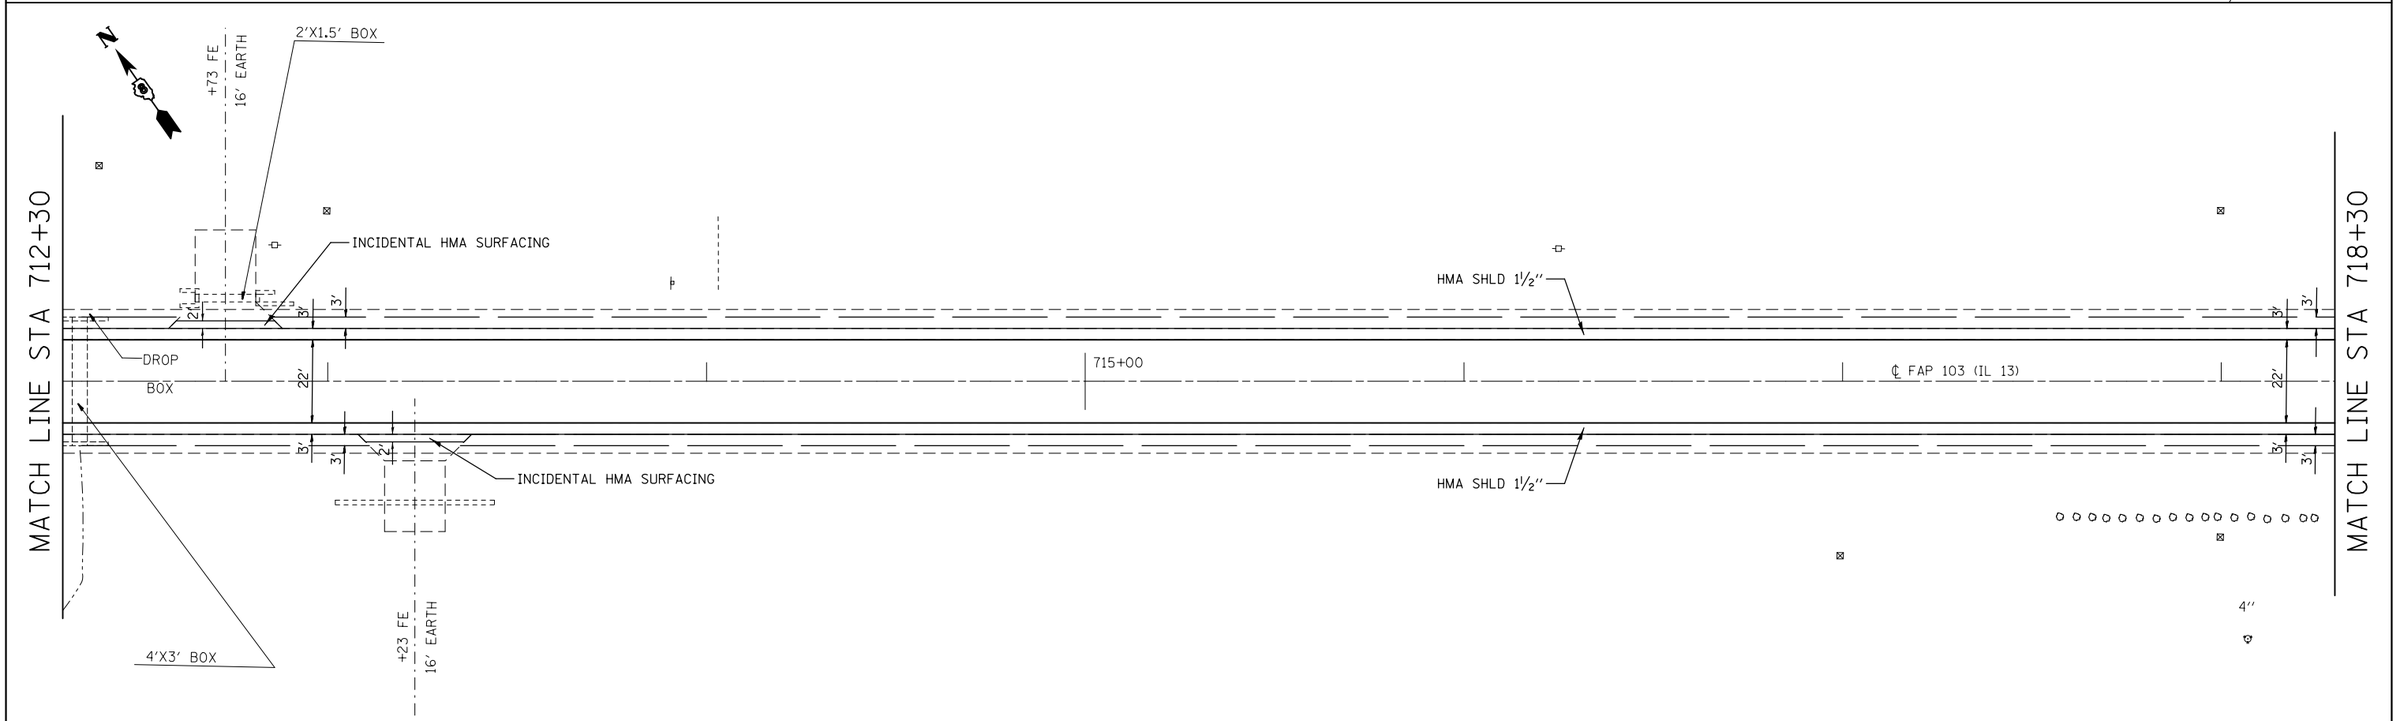

FILE NAME = c:\pw_work\pwidot\challandeske\d0115523\D876E88-sht-plan1.dgn	USER NAME = challandeske	DESIGNED -	REVISED -	STATE OF ILLINOIS DEPARTMENT OF TRANSPORTATION	PLAN SHEET		F.A.P. RTE.	SECTION	COUNTY	TOTAL SHEETS / SHEET NO.
	PLOT SCALE = 40.0000 ' / in.	DRAWN -	REVISED -				103	(23,24)RS-4	ST. CLAIR	54 / 31
	PLOT DATE = 3/22/2013	CHECKED -	REVISED -						CONTRACT NO. 76E88	
		DATE -	REVISED -		SCALE: N/A	SHEET NO. 12 OF 30 SHEETS	STA. 706+30 TO STA. 718+30		ILLINOIS FED. AID PROJECT	