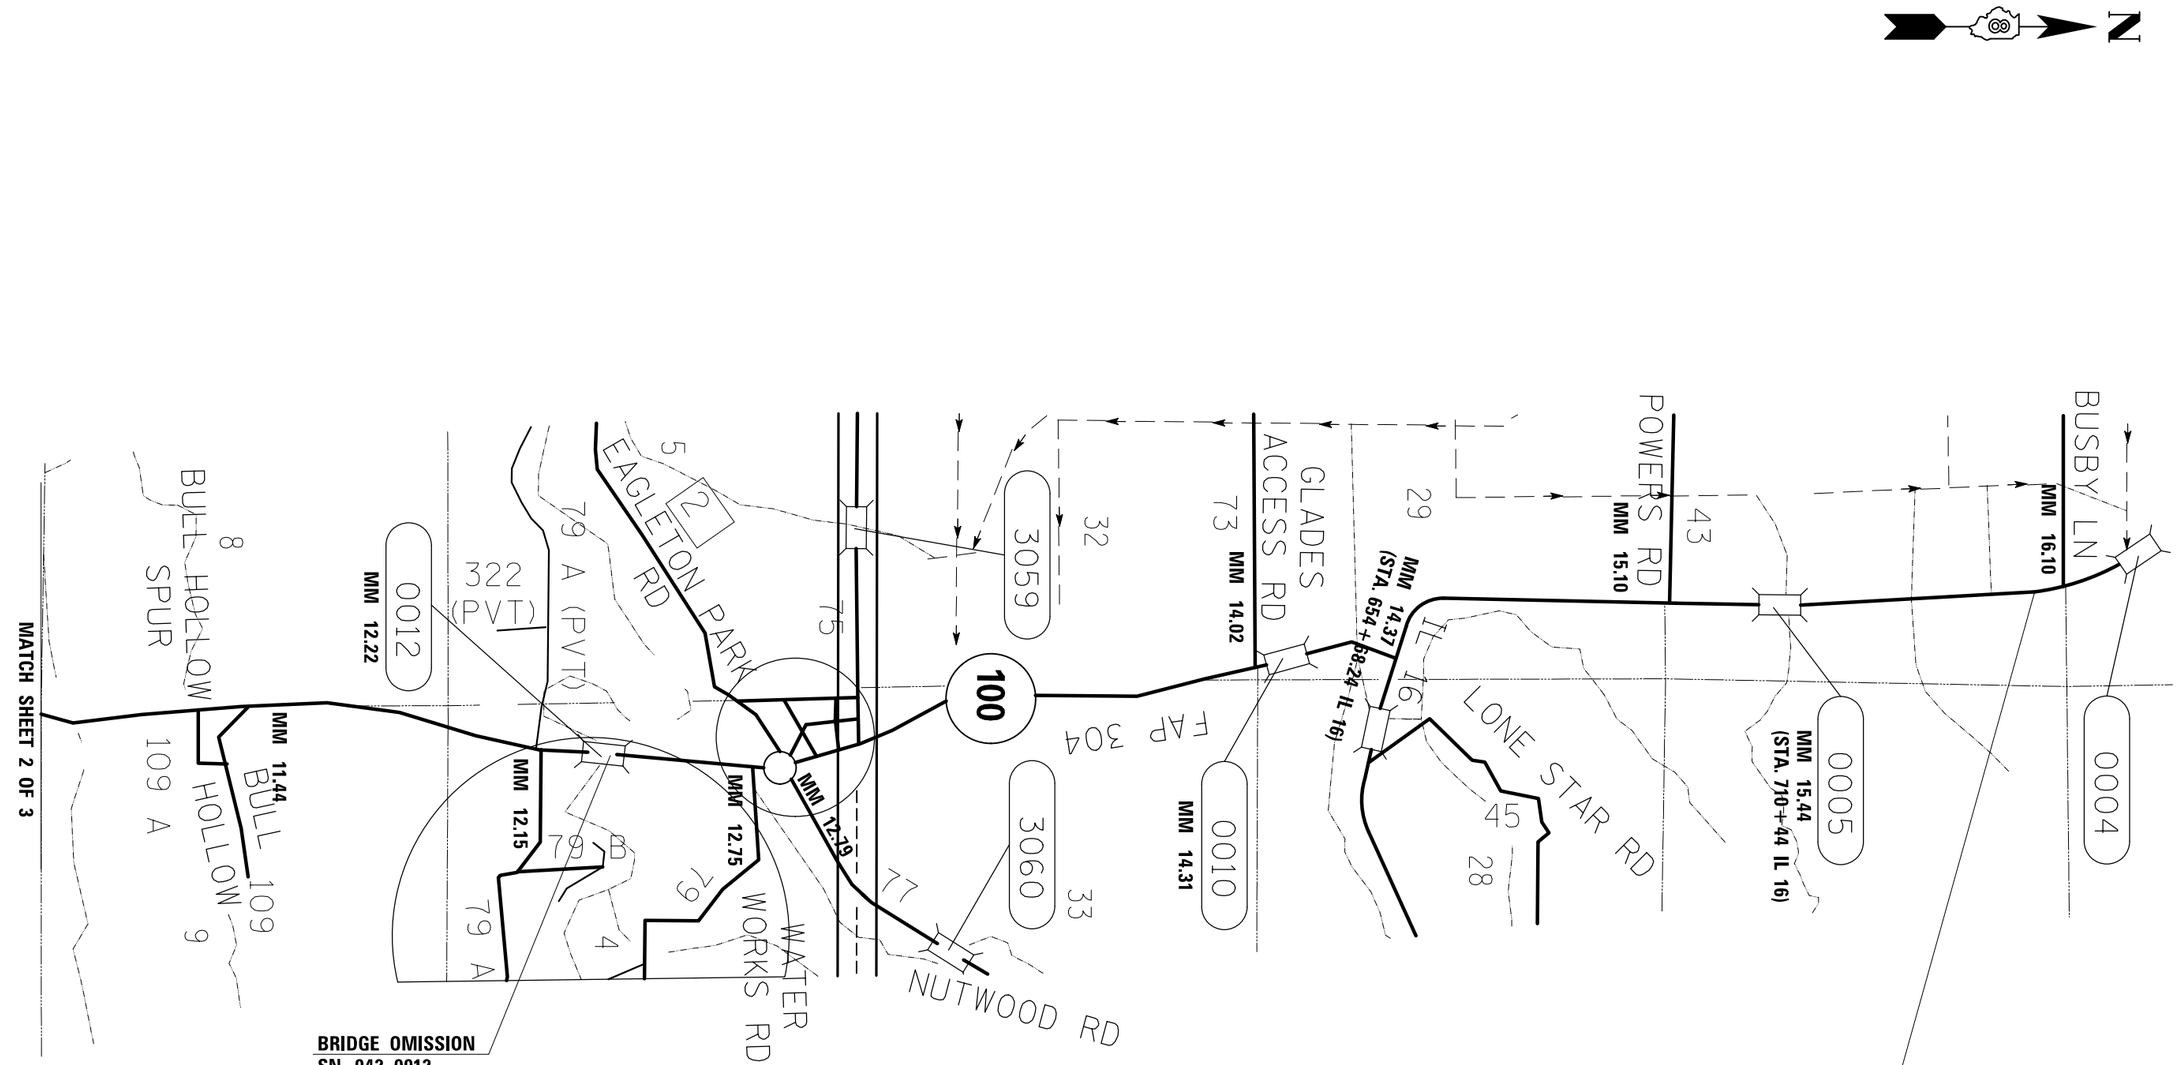

NOT TO SCALE

FILE NAME = c:\pw_work\pwidot\conoverpj\d0280257\d876f24-sht-plan.dgn	USER NAME = conoverpj	DESIGNED -	REVISED -
		DRAWN -	REVISED -
	PLOT SCALE = 100.0000 ' / in.	CHECKED -	REVISED -
	PLOT DATE = 3/22/2013	DATE -	REVISED -

STATE OF ILLINOIS
DEPARTMENT OF TRANSPORTATION

LOCATION MAP

SCALE: | SHEET NO. 3 OF 3 SHEETS | STA. | TO STA.

F.A.P. RTE.	SECTION	COUNTY	TOTAL SHEETS	SHEET NO.
304	(6,4,2)RS-3	JERSEY	52	16
		CONTRACT NO. 76F24		
FED. ROAD DIST. NO.	ILLINOIS	FED. AID PROJECT		