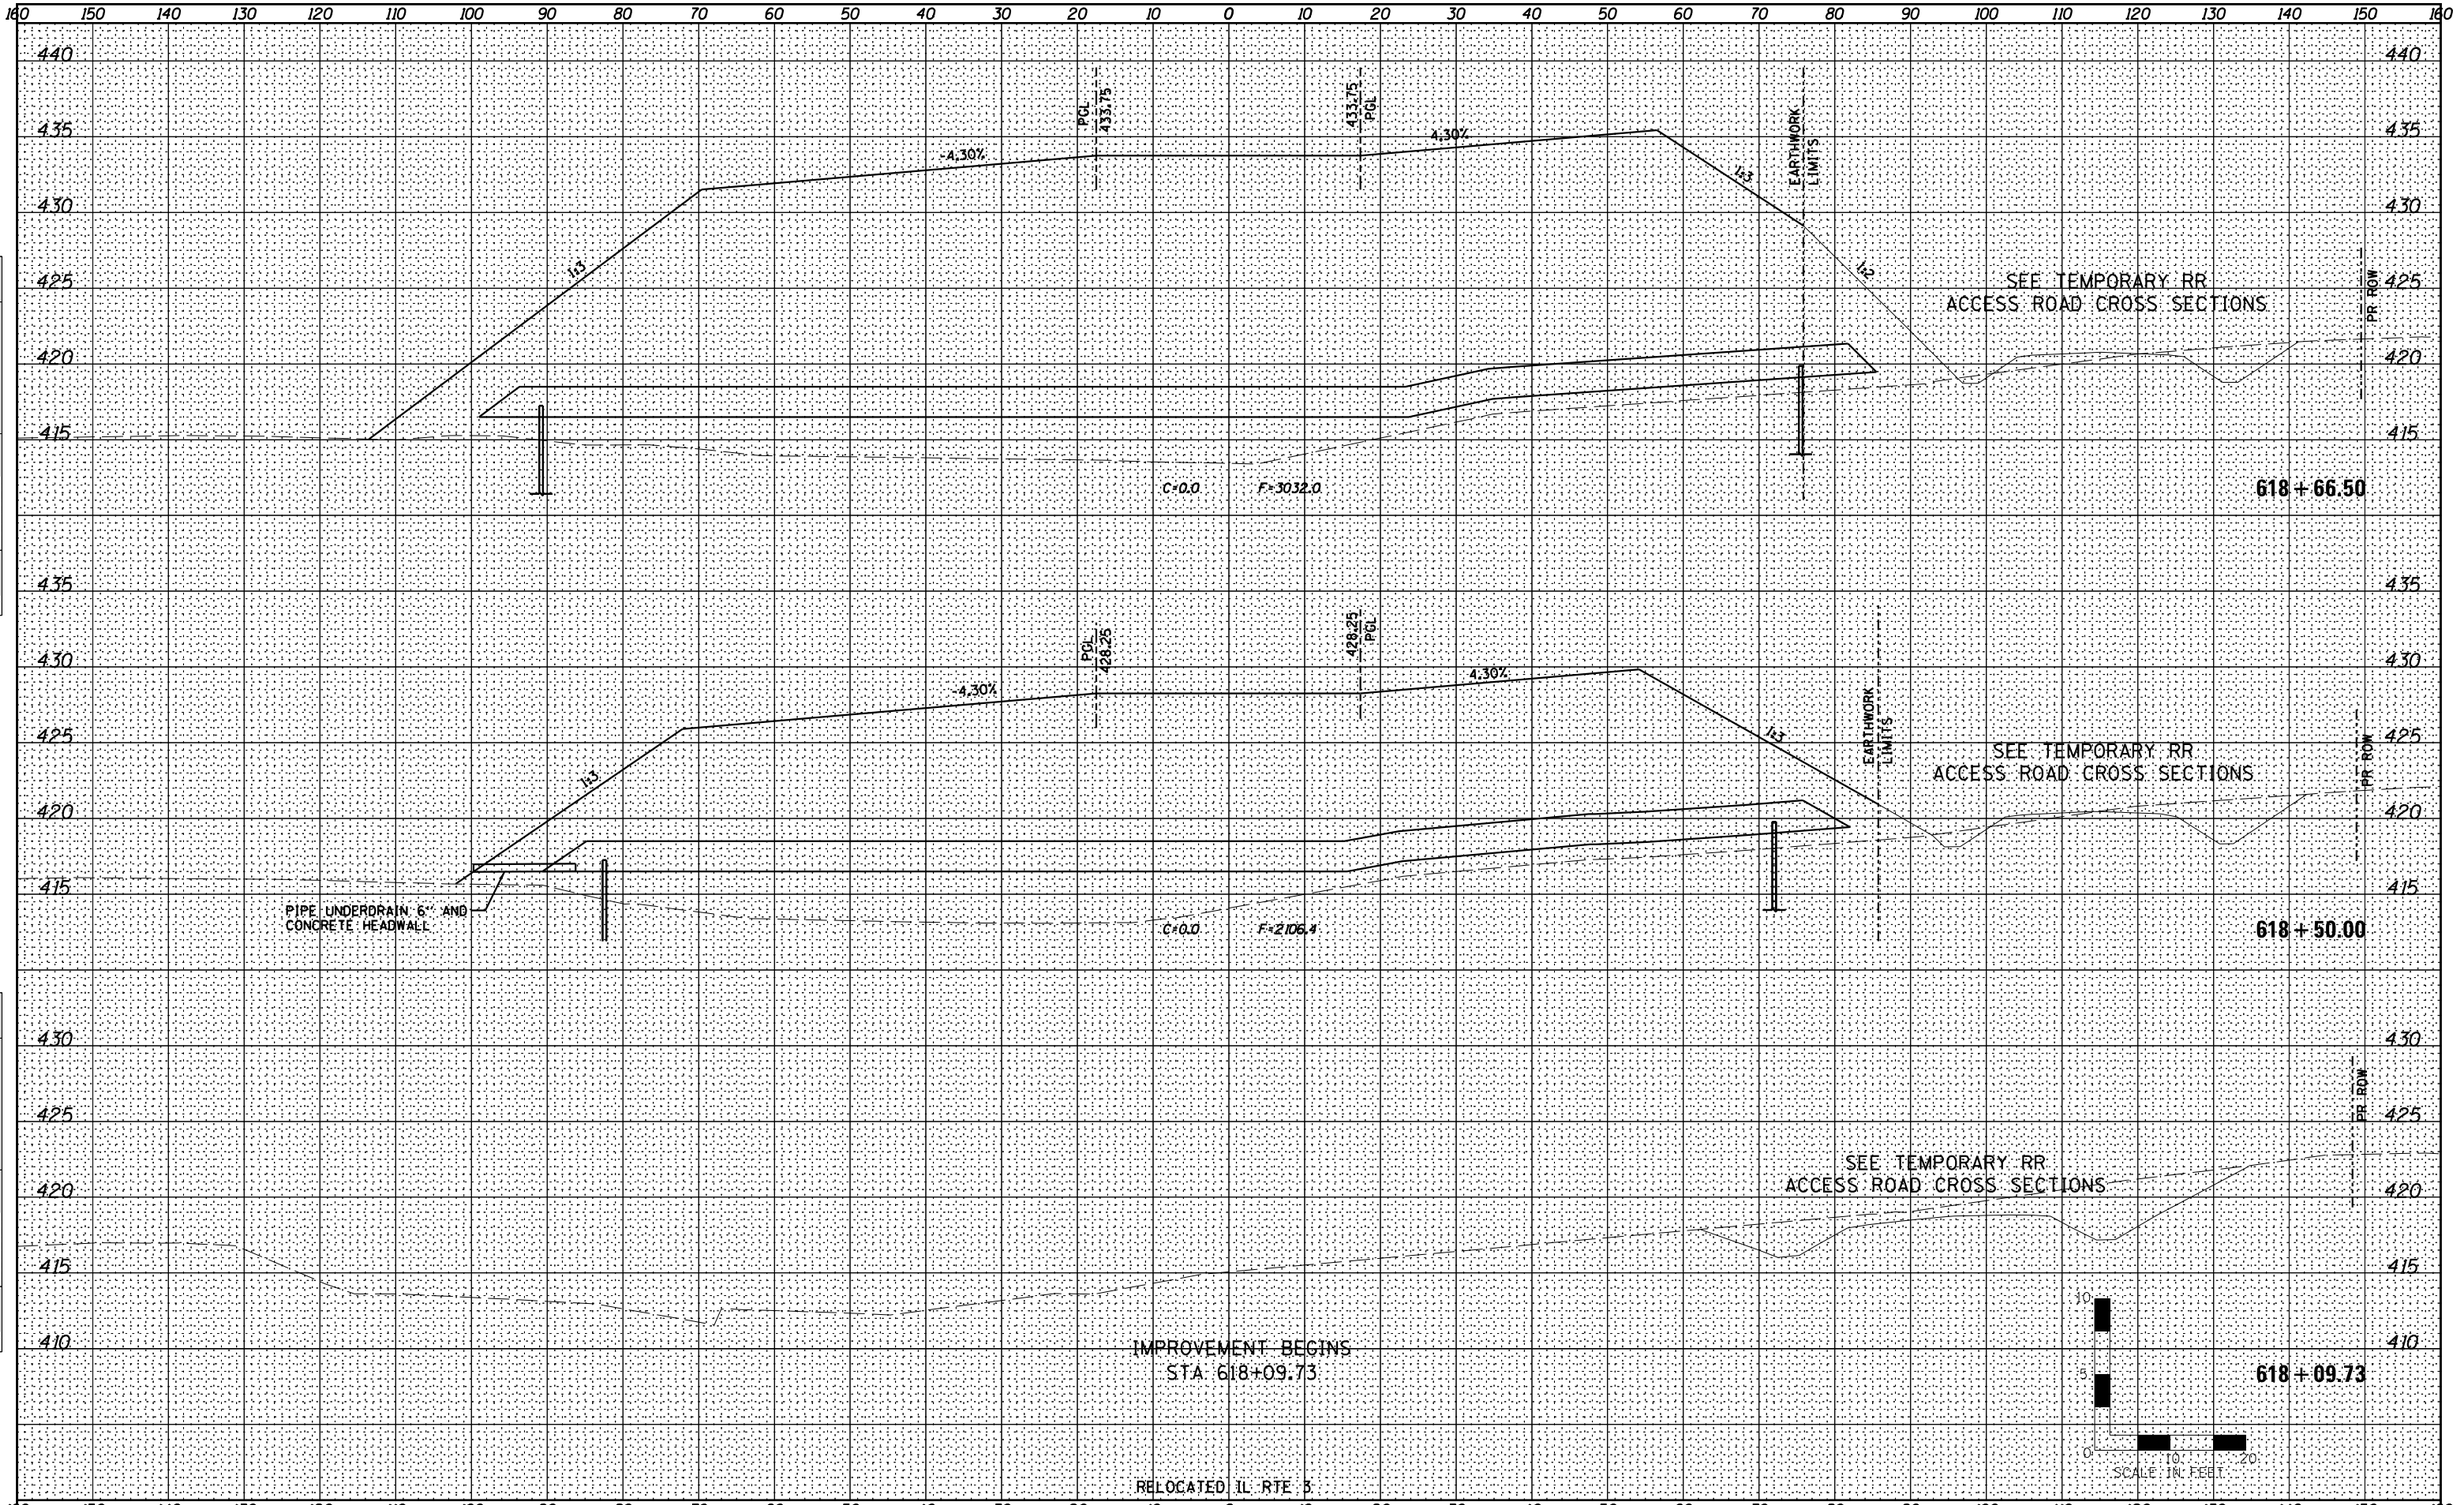

FINAL SURVEY		BY	DATE
NOTE BOOK	SURVEYED		
	PLOTTED		
	TEMPLATE		
	AREAS		
NO.	AREAS CHECKED		

ORIGINAL SURVEY		BY	DATE
NOTE BOOK	SURVEYED		
	PLOTTED		
	TEMPLATE		
	AREAS		
NO.	AREAS CHECKED		

Farnsworth GROUP, INC.
2709 McGraw Drive
Bloomington, Illinois 61704
309/663-8435, 309/663-1971 fax

USER NAME = dmeyer	DESIGNED - JJO	REVISED - 02/06/13	
	DRAWN - JJO	REVISED - 03/18/13	
PLOT SCALE = 20.0000 ' / in.	CHECKED - PJM	REVISED - 05/13/13	
PLOT DATE = 9/25/2013	DATE - 10/18/12	REVISED -	

STATE OF ILLINOIS
DEPARTMENT OF TRANSPORTATION

RELOCATED IL RTE 3
CROSS SECTIONS

SCALE: | SHEET NO. OF SHEETS | STA. 618+09.73 TO STA. 618+66.50

F.A.P RTE.	SECTION	COUNTY	TOTAL SHEETS	SHEET NO.
788	520-1-2-1	ST. CLAIR	121	56

CONTRACT NO. 76F70

ILLINOIS FED. AID PROJECT