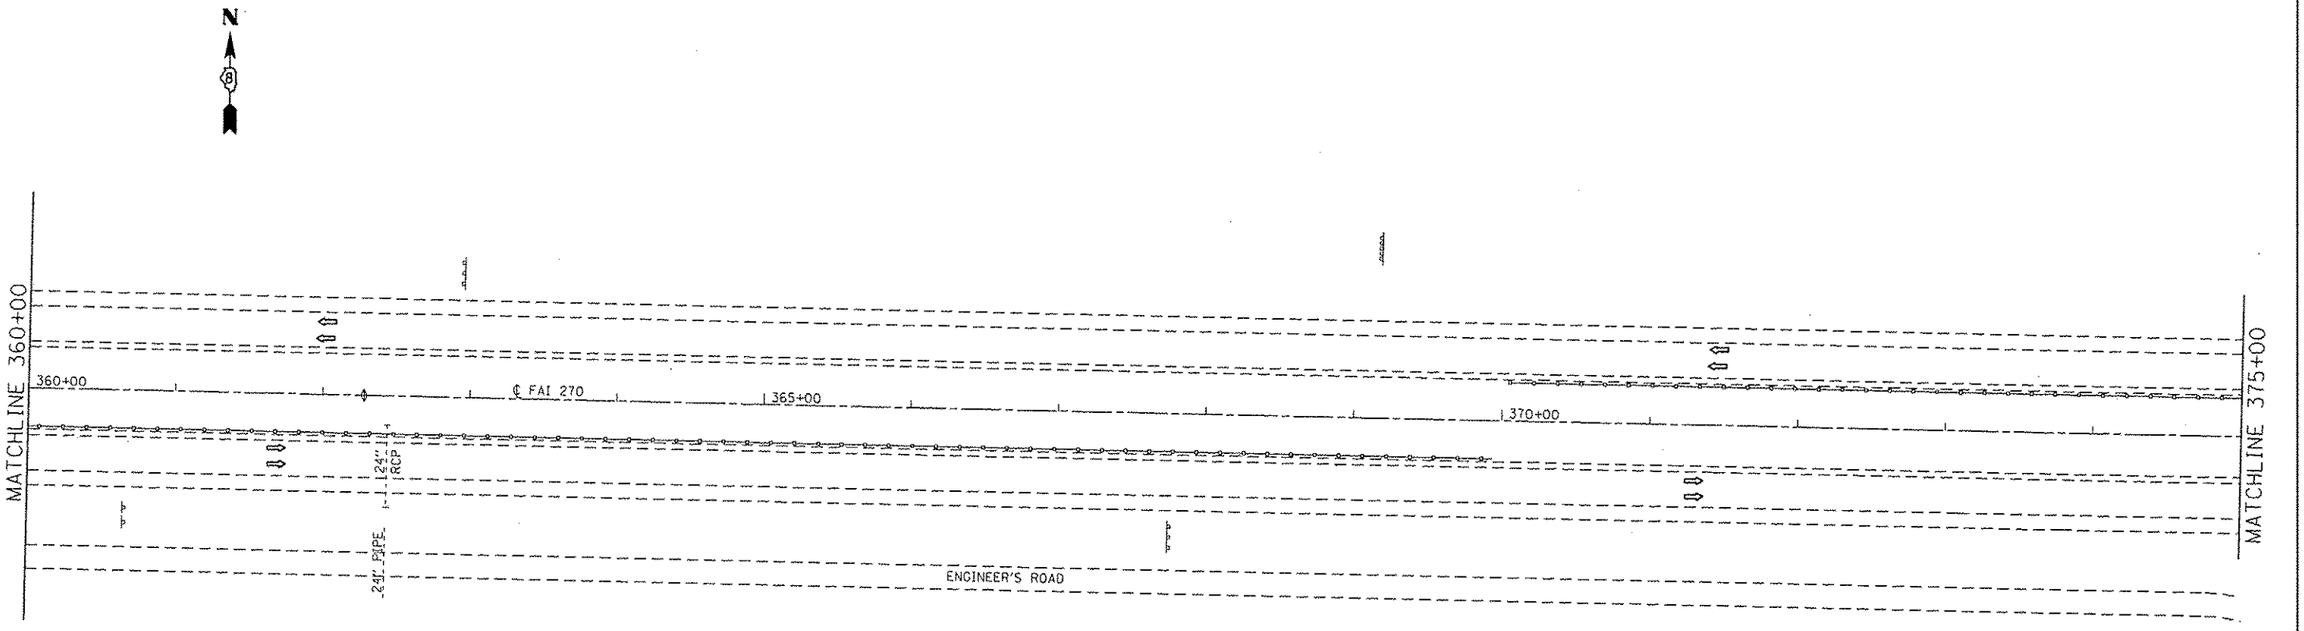

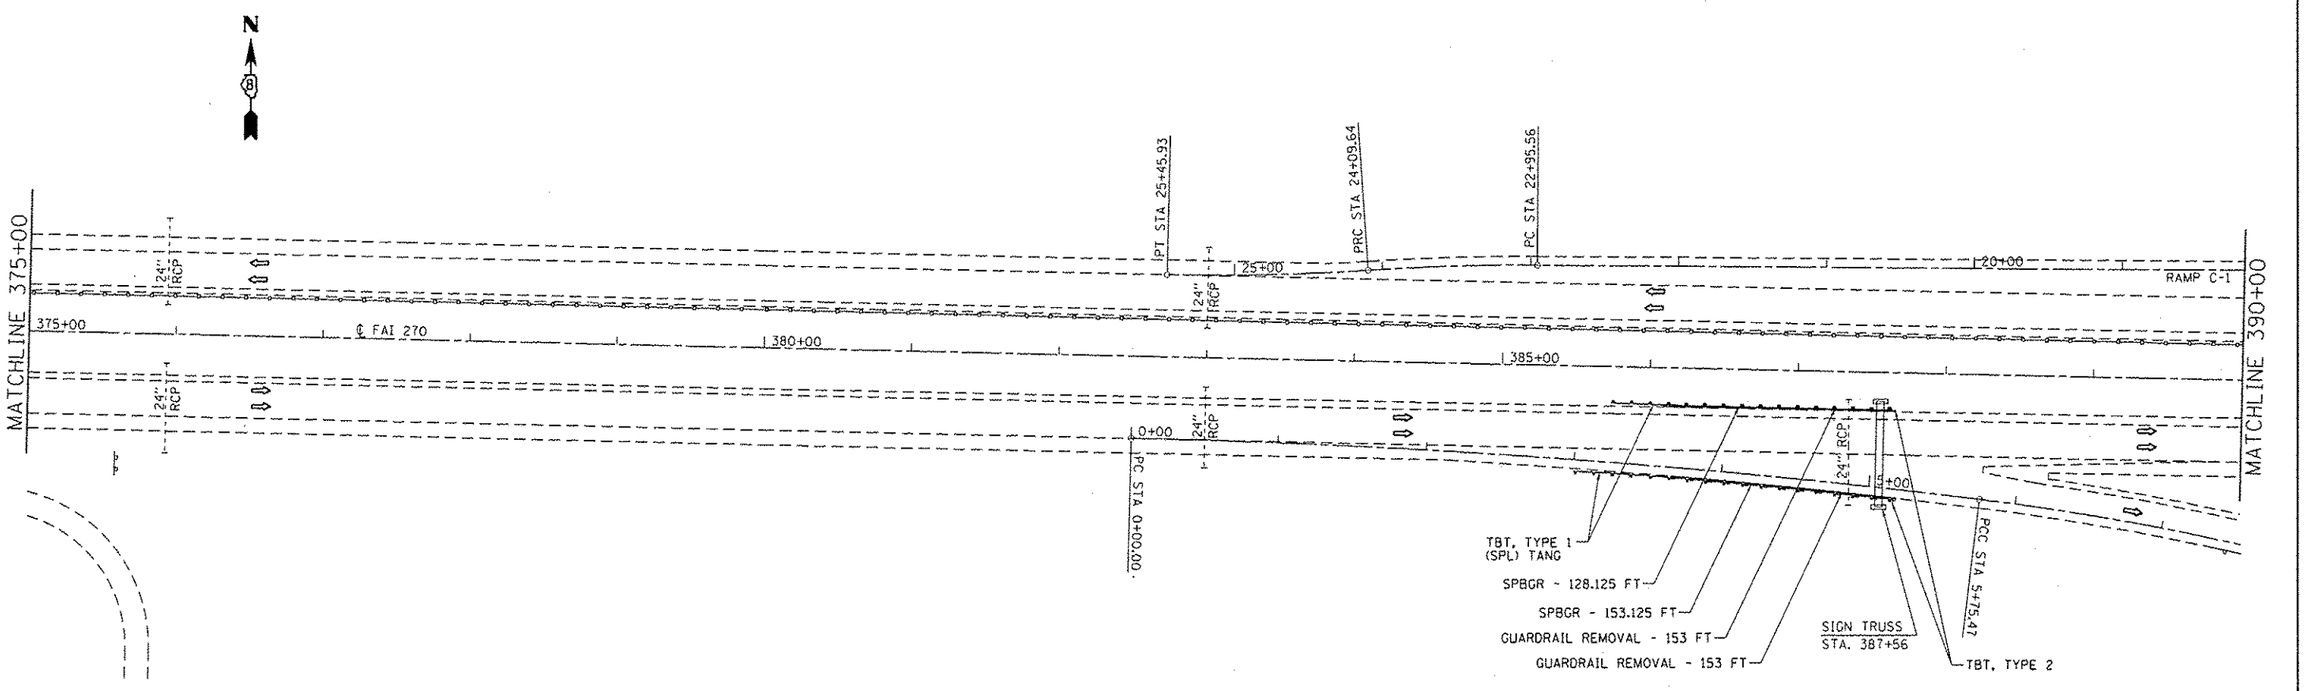

FILE NAME = c:\pw_work\pwidot\harbaughrd\d0308628\d76f97-sht-plan2.dgn	USER NAME = harbaughrd	DESIGNED -	REVISED -
		DRAWN -	REVISED -
	PLOT SCALE = 100.0000 ' / in.	CHECKED -	REVISED -
	PLOT DATE = 5/1/2013	DATE -	REVISED -

STATE OF ILLINOIS
DEPARTMENT OF TRANSPORTATION

PLAN SHEET

SCALE: N/A | SHEET NO. 6 OF 23 SHEETS | STA. 360+00 TO STA. 390+00

F.A.I. RTE.	SECTION	COUNTY	TOTAL SHEETS	SHEET NO.
270	60-(1,2,3,4,5,6)J-1	MADISON	33	15
		CONTRACT NO. 76F97		
FED. ROAD DIST. NO.	ILLINOIS	FED. AID PROJECT		