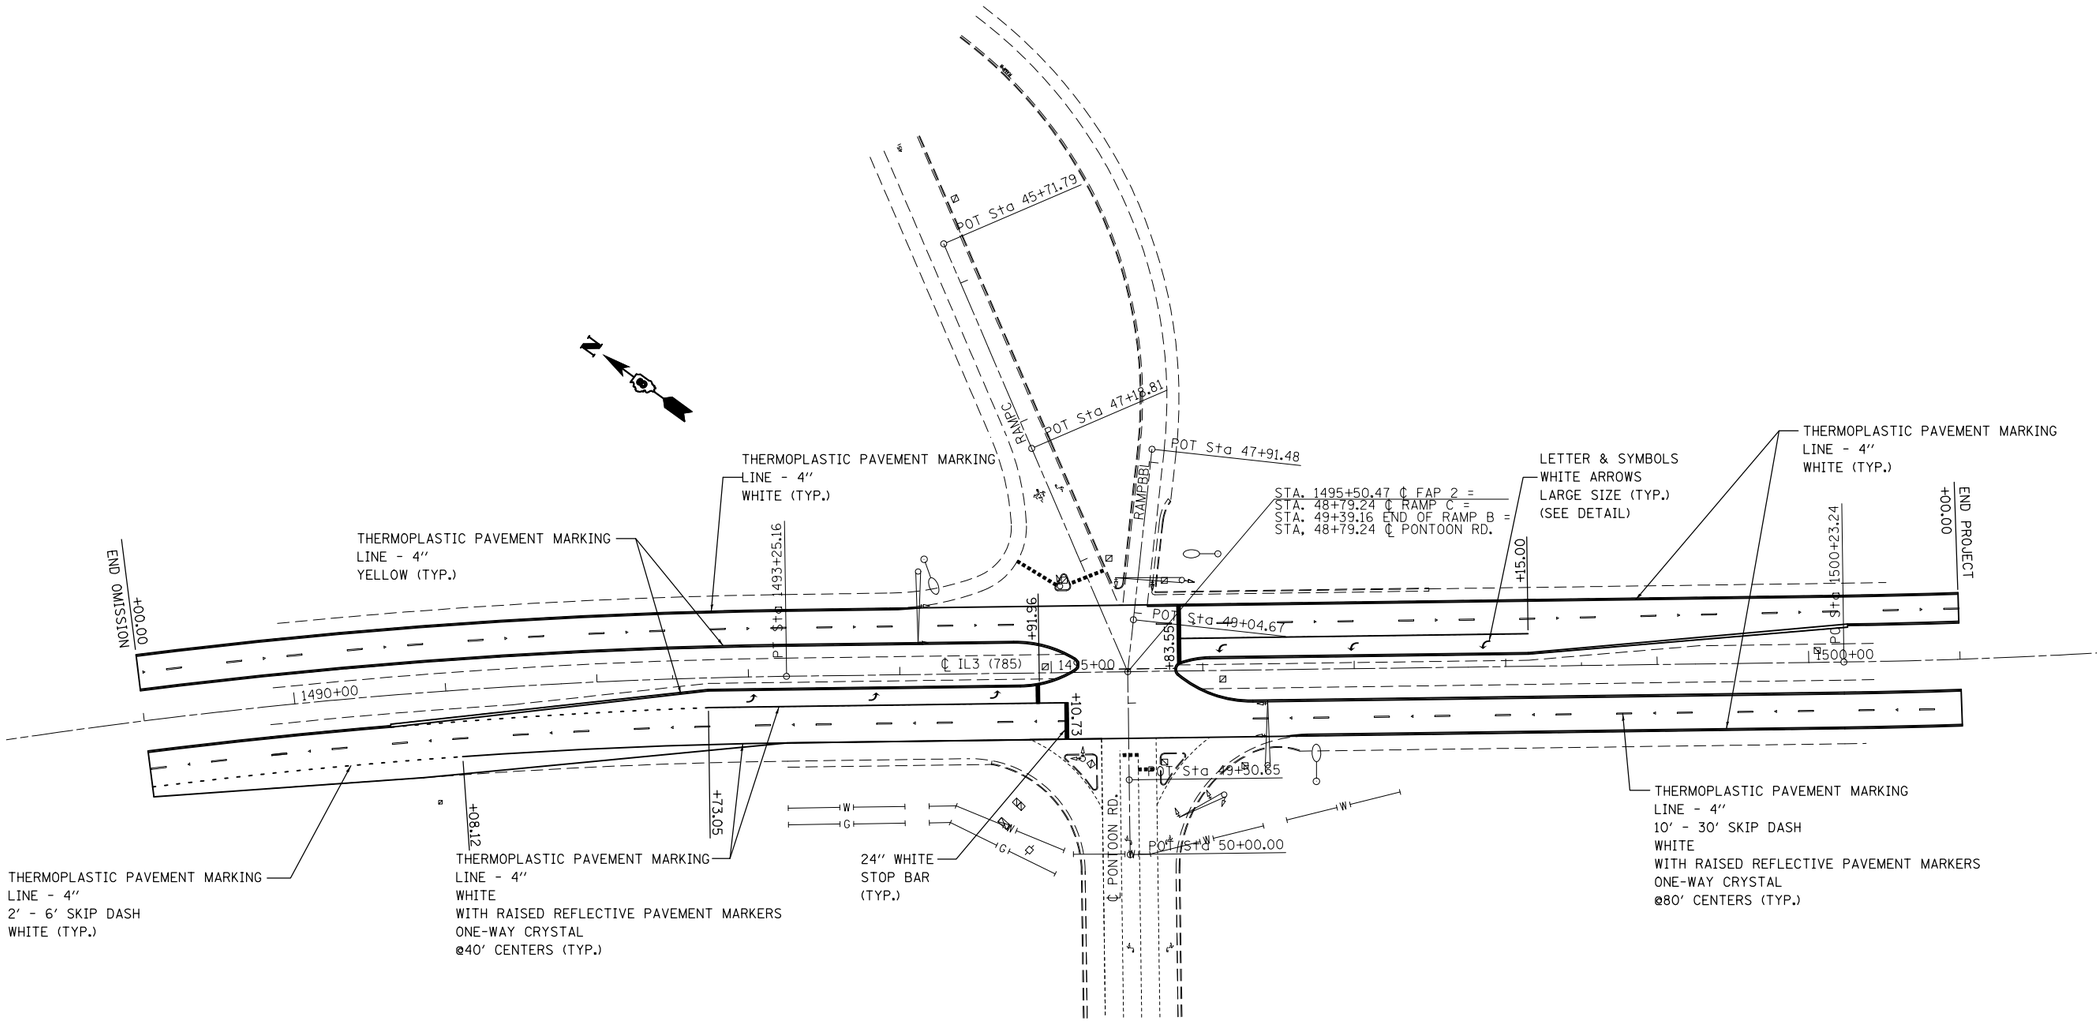

FILE NAME = c:\pw_work\pwidot\elyaskordio\d0316383\d376g06-sht-pmk.dgn	USER NAME = elyaskordio	DESIGNED -	REVISED -
		DRAWN -	REVISED -
	PLOT SCALE = 100.0000 ' / in.	CHECKED -	REVISED -
	PLOT DATE = 4/12/2013	DATE -	REVISED -

STATE OF ILLINOIS
DEPARTMENT OF TRANSPORTATION

PAVEMENT MARKING

SCALE: 1" = 50' | SHEET NO. 19 OF 19 SHEETS | STA. 1489+00 TO STA. 1501+00

F.A.P. RTE.	SECTION	COUNTY	TOTAL SHEETS	SHEET NO.
2	(101,102)RS-2, 202RS-4	MADISON	69	62
		CONTRACT NO. 76G06		
FED. ROAD DIST. NO.	ILLINOIS	FED. AID PROJECT		