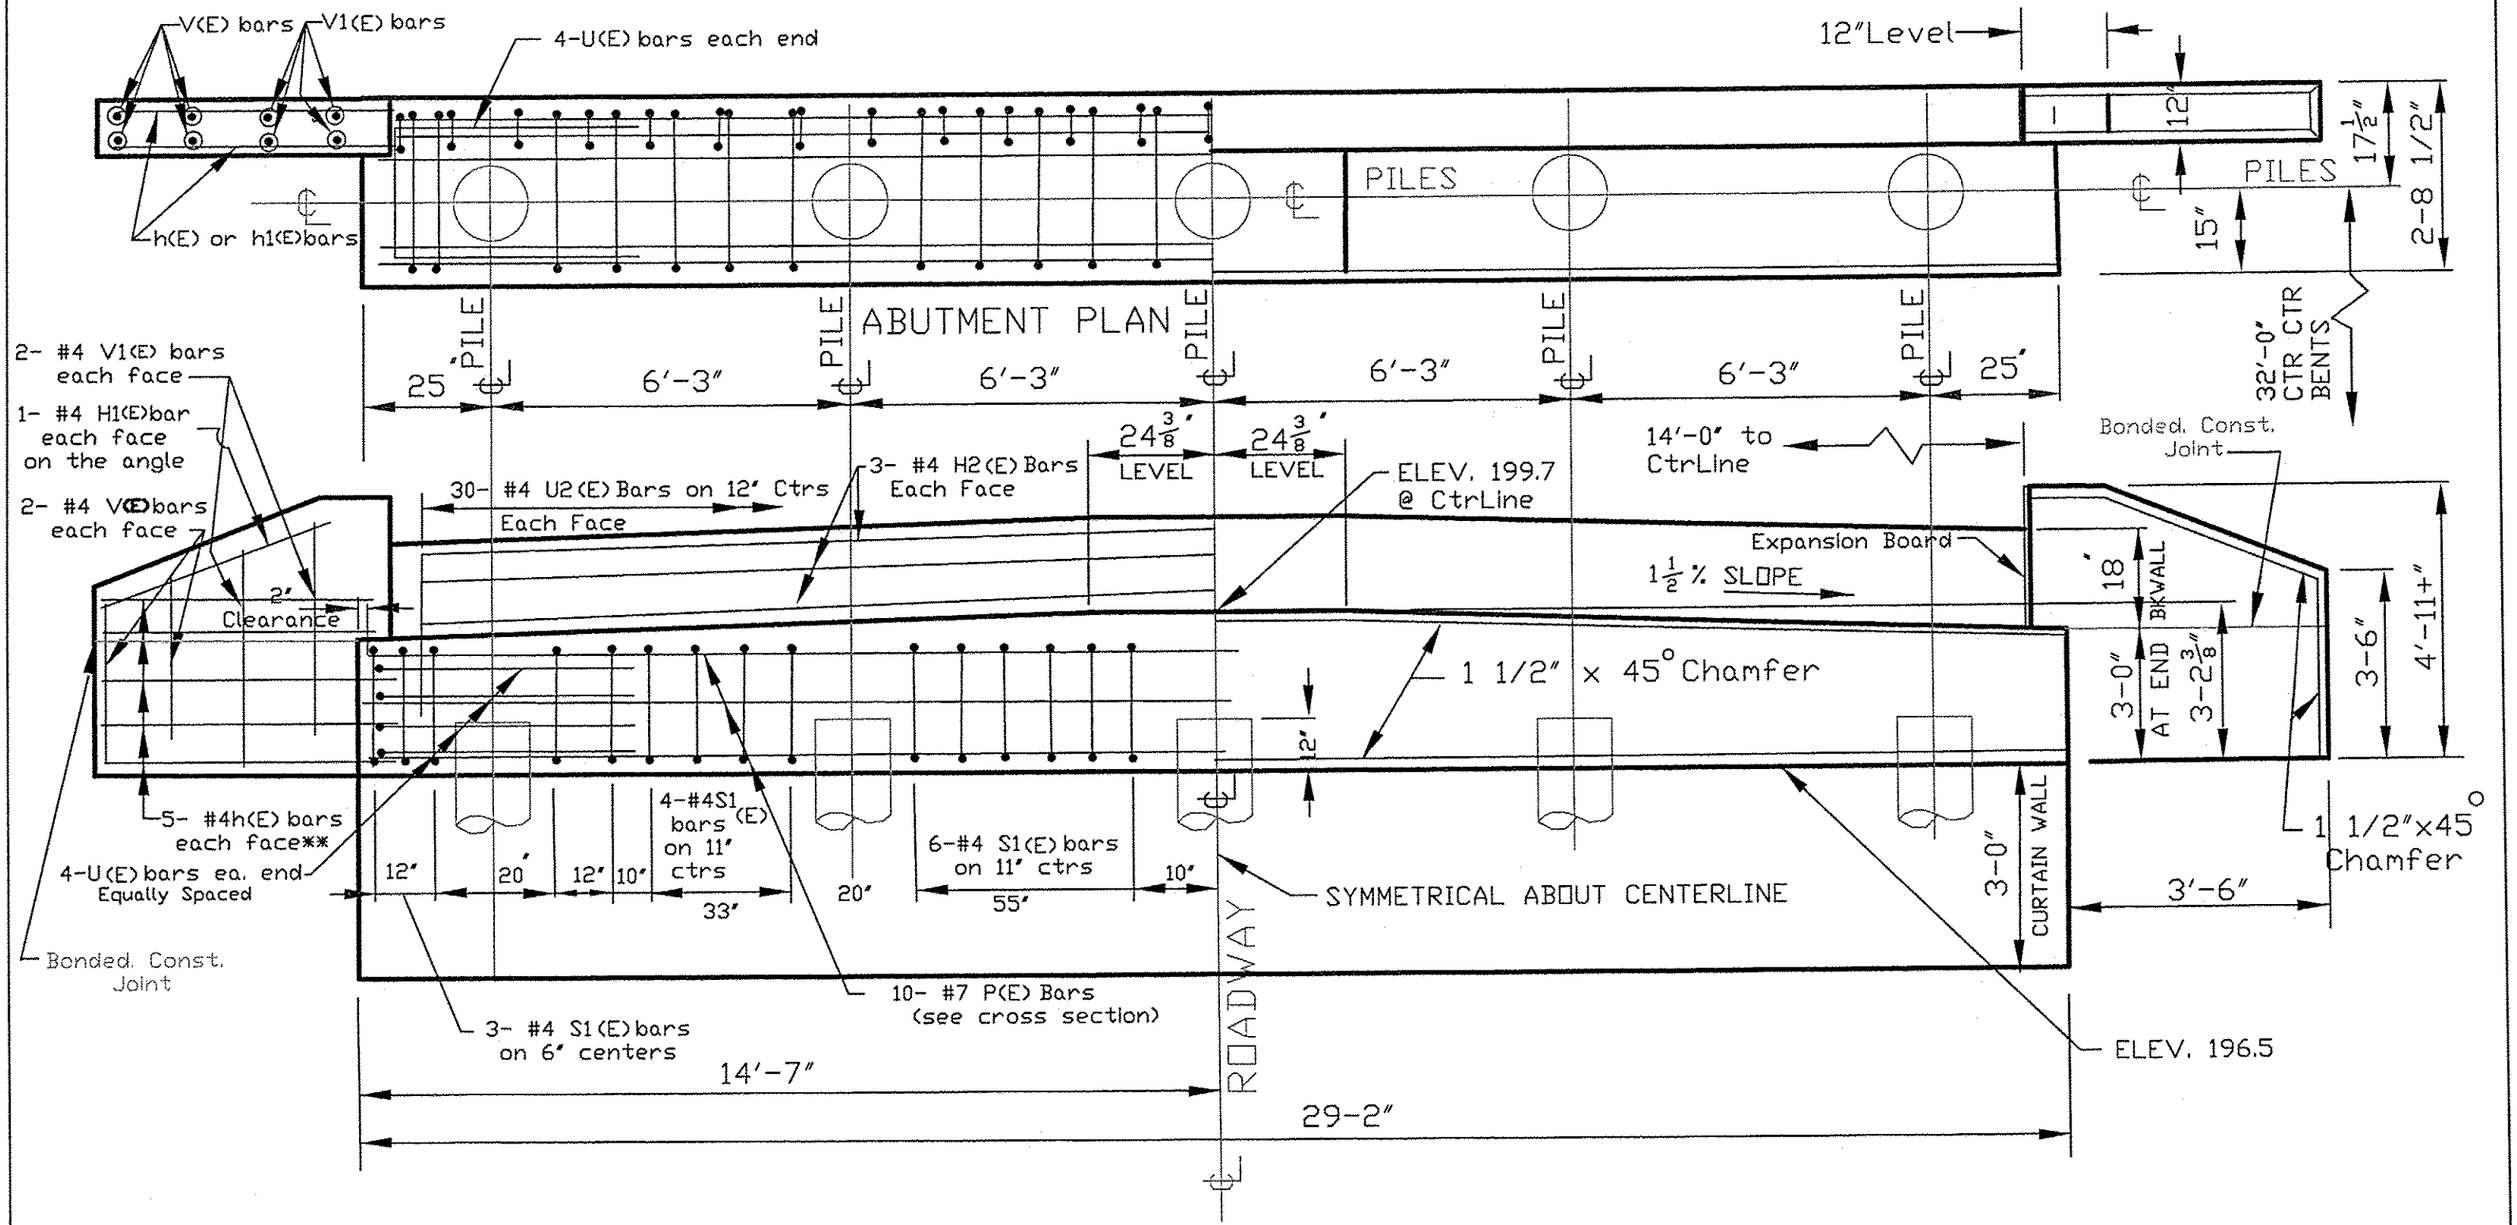

** two in each face in the upper pour and 1 each face of the H1(E) bars

ABUTMENT ELEVATION

CURTAIN WALL REINFORCING NOT SHOWN, SEE CROSS SECTION

The backwall shall be cast against the in-place beams.

ABUTMENT ELEVATION & REINFORCEMENT

F.A.S. RTE.	SECTION	COUNTY	TOTAL SHEETS	SHEET NO.
0195	11-00314-00-BR	LEE	15	8
LEE COUNTY HW DEP'T.		CONTRACT NO. 85583		
	ILLINOIS	FED. AID PROJECT BRS-0195(106)		