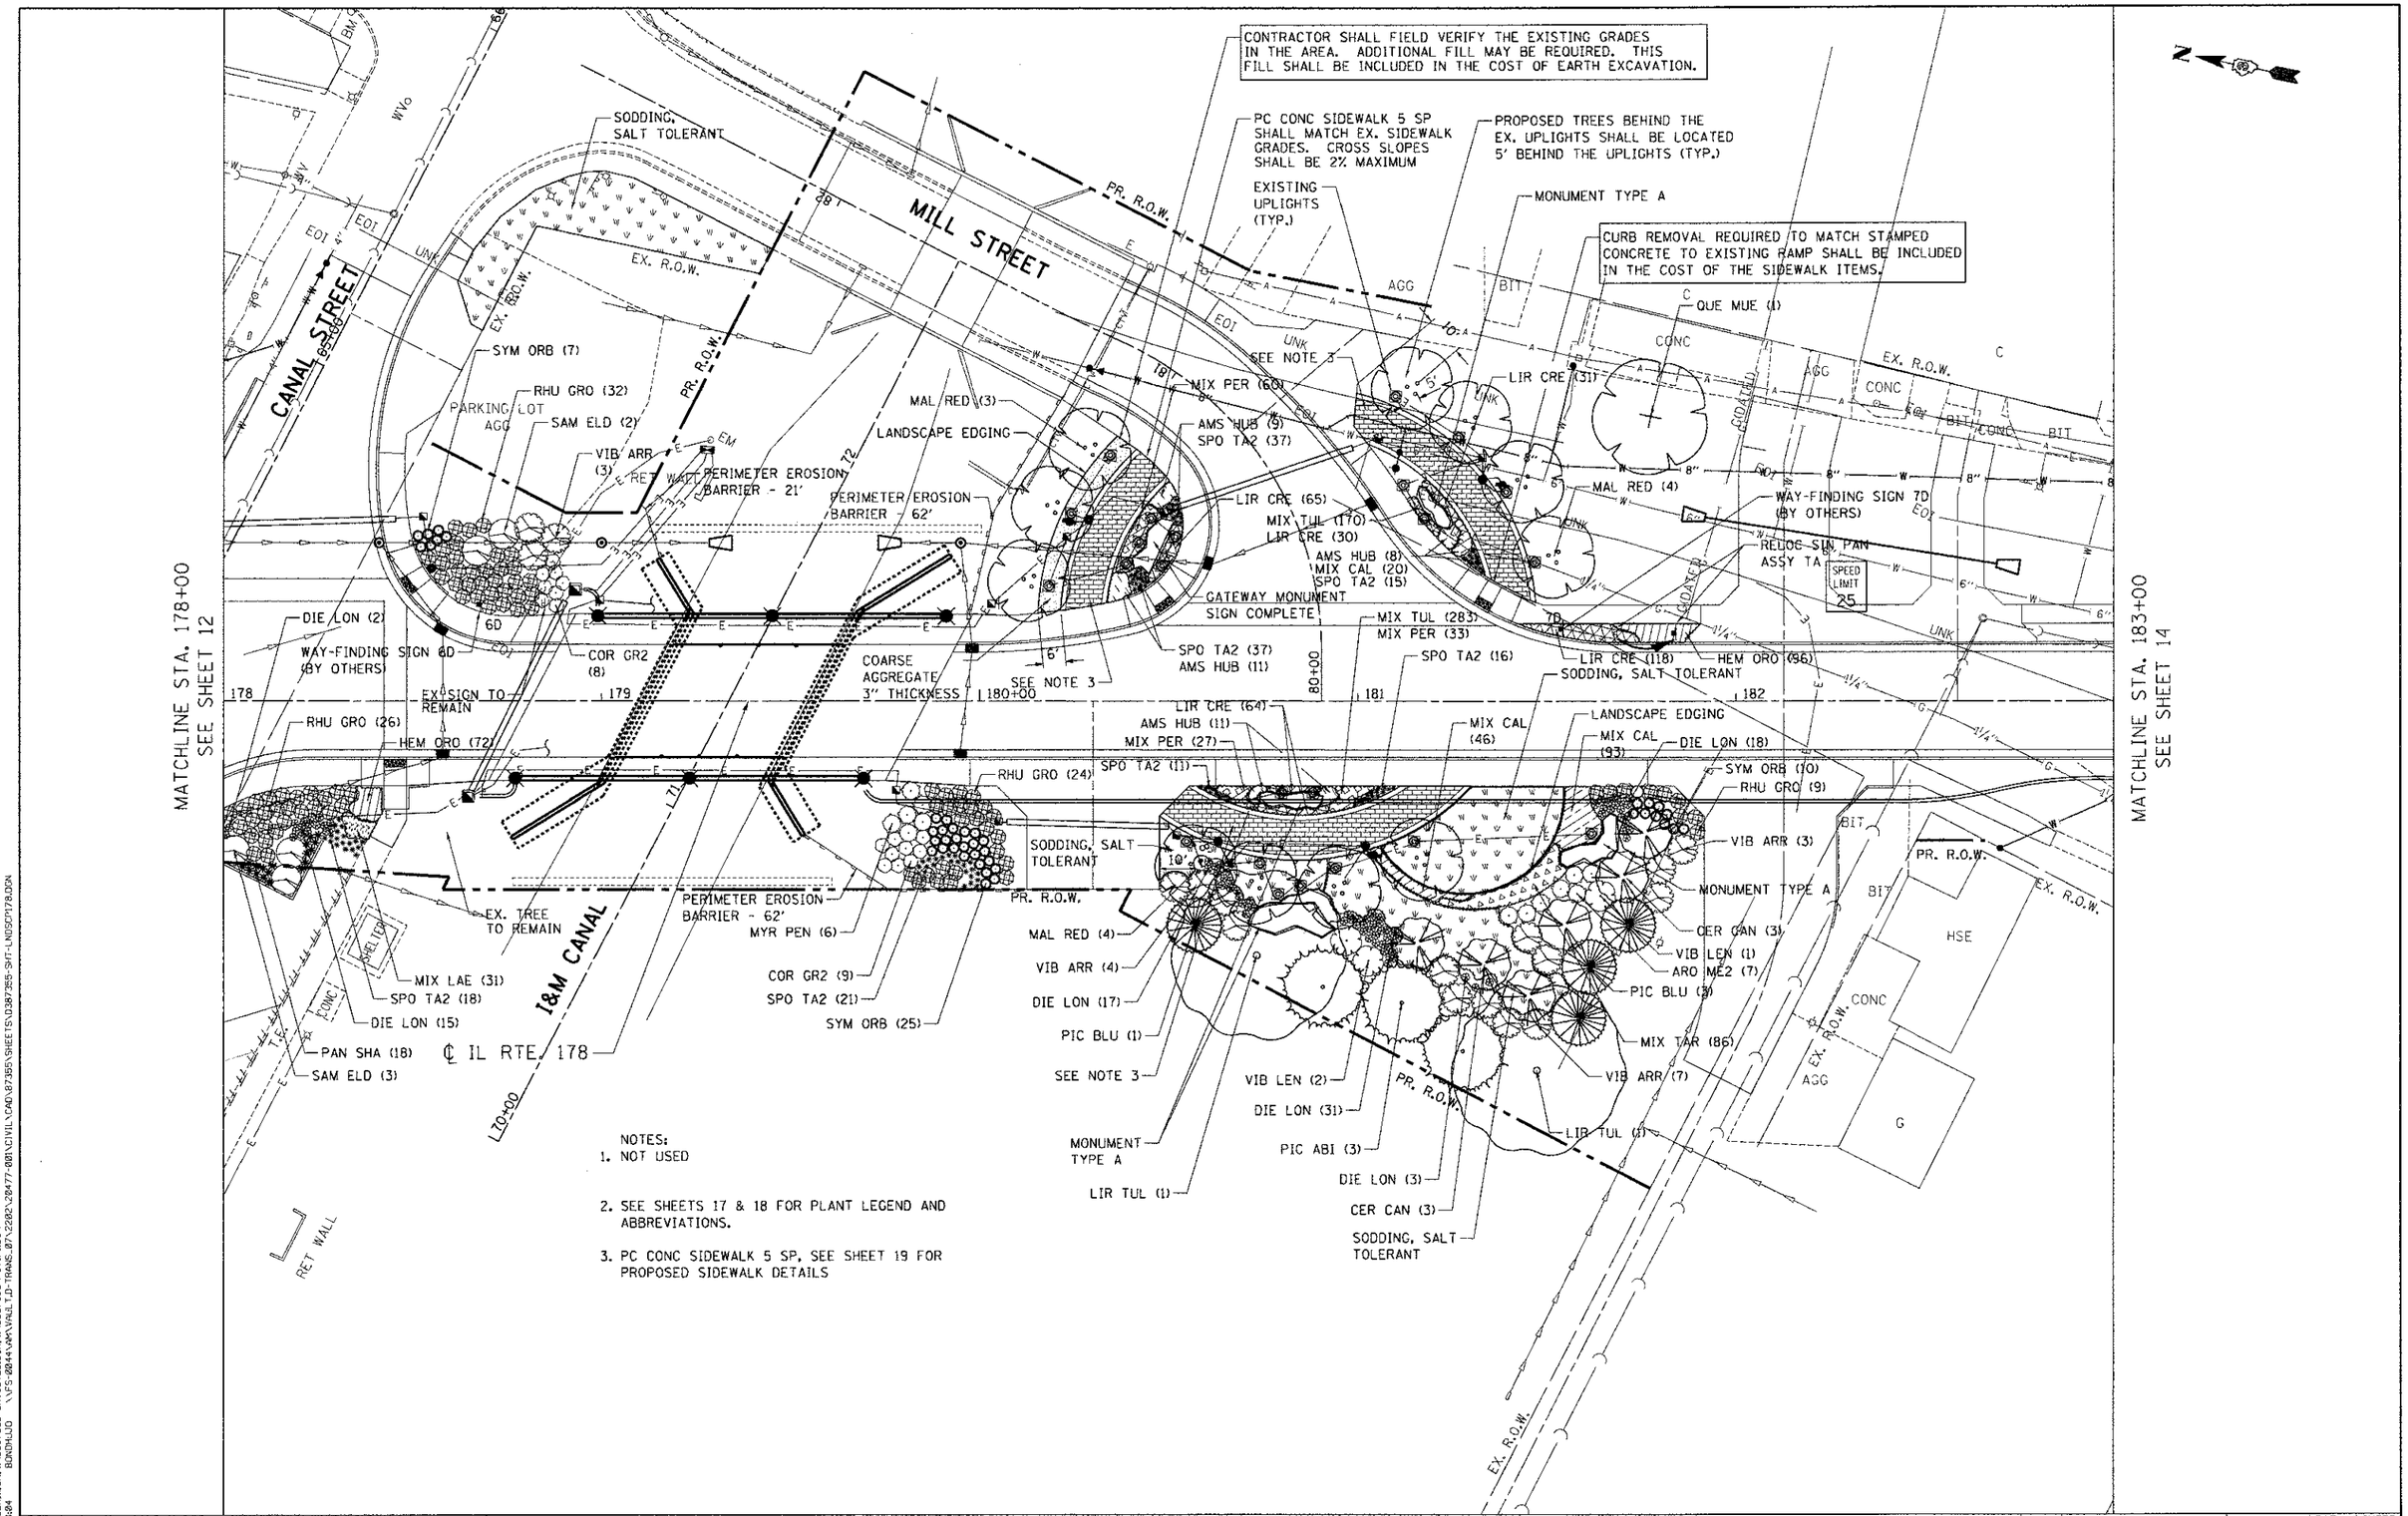

NOTES:
1. NOT USED

2. SEE SHEETS 17 & 18 FOR PLANT LEGEND AND ABBREVIATIONS.

3. PC CONC SIDEWALK 5 SP, SEE SHEET 19 FOR PROPOSED SIDEWALK DETAILS

FILE NAME = $FILEL$	USER NAME = $USER$	DESIGNED - JM	REVISED -	**STATE OF ILLINOIS DEPARTMENT OF TRANSPORTATION**	**PROPOSED LANDSCAPING PLANS 4**
exp U.S. Services Inc. Chicago, IL BUILDING•EARTH & ENVIRONMENT•ENERGY INDUSTRIAL•INFRASTRUCTURE•SUSTAINABILITY		DRAWN - MDN	REVISED -		SCALE: 1"=20' | SHEET NO. 4 OF 5 SHEETS | STA. | TO STA.
	PLOT SCALE = $SCALE$	CHECKED - JB	REVISED -		
	PLOT DATE = $DATE$	DATE - 04/05/13	REVISED -		

F.A.S. RTE.	SECTION	COUNTY	TOTAL SHEETS	SHEET NO.
1279	06-00017-01-LS	LA SALLE	29	13
		CONTRACT NO. 87355		
FED. ROAD DIST. NO.	ILLINOIS FED. AID PROJECT			

..\D387355-SHEETS\D387355-GA10UT28.DGN ..\D387355-HDTFFLIDGN
BORDNLUD \\VS-2844-VAP\WALL1\P-1WMS_87\228\2-28477-00\CIVIL\CAD\87355\SHEETS\D387355-SHT-LNDSCP178.DGN
+01-28(3.142884