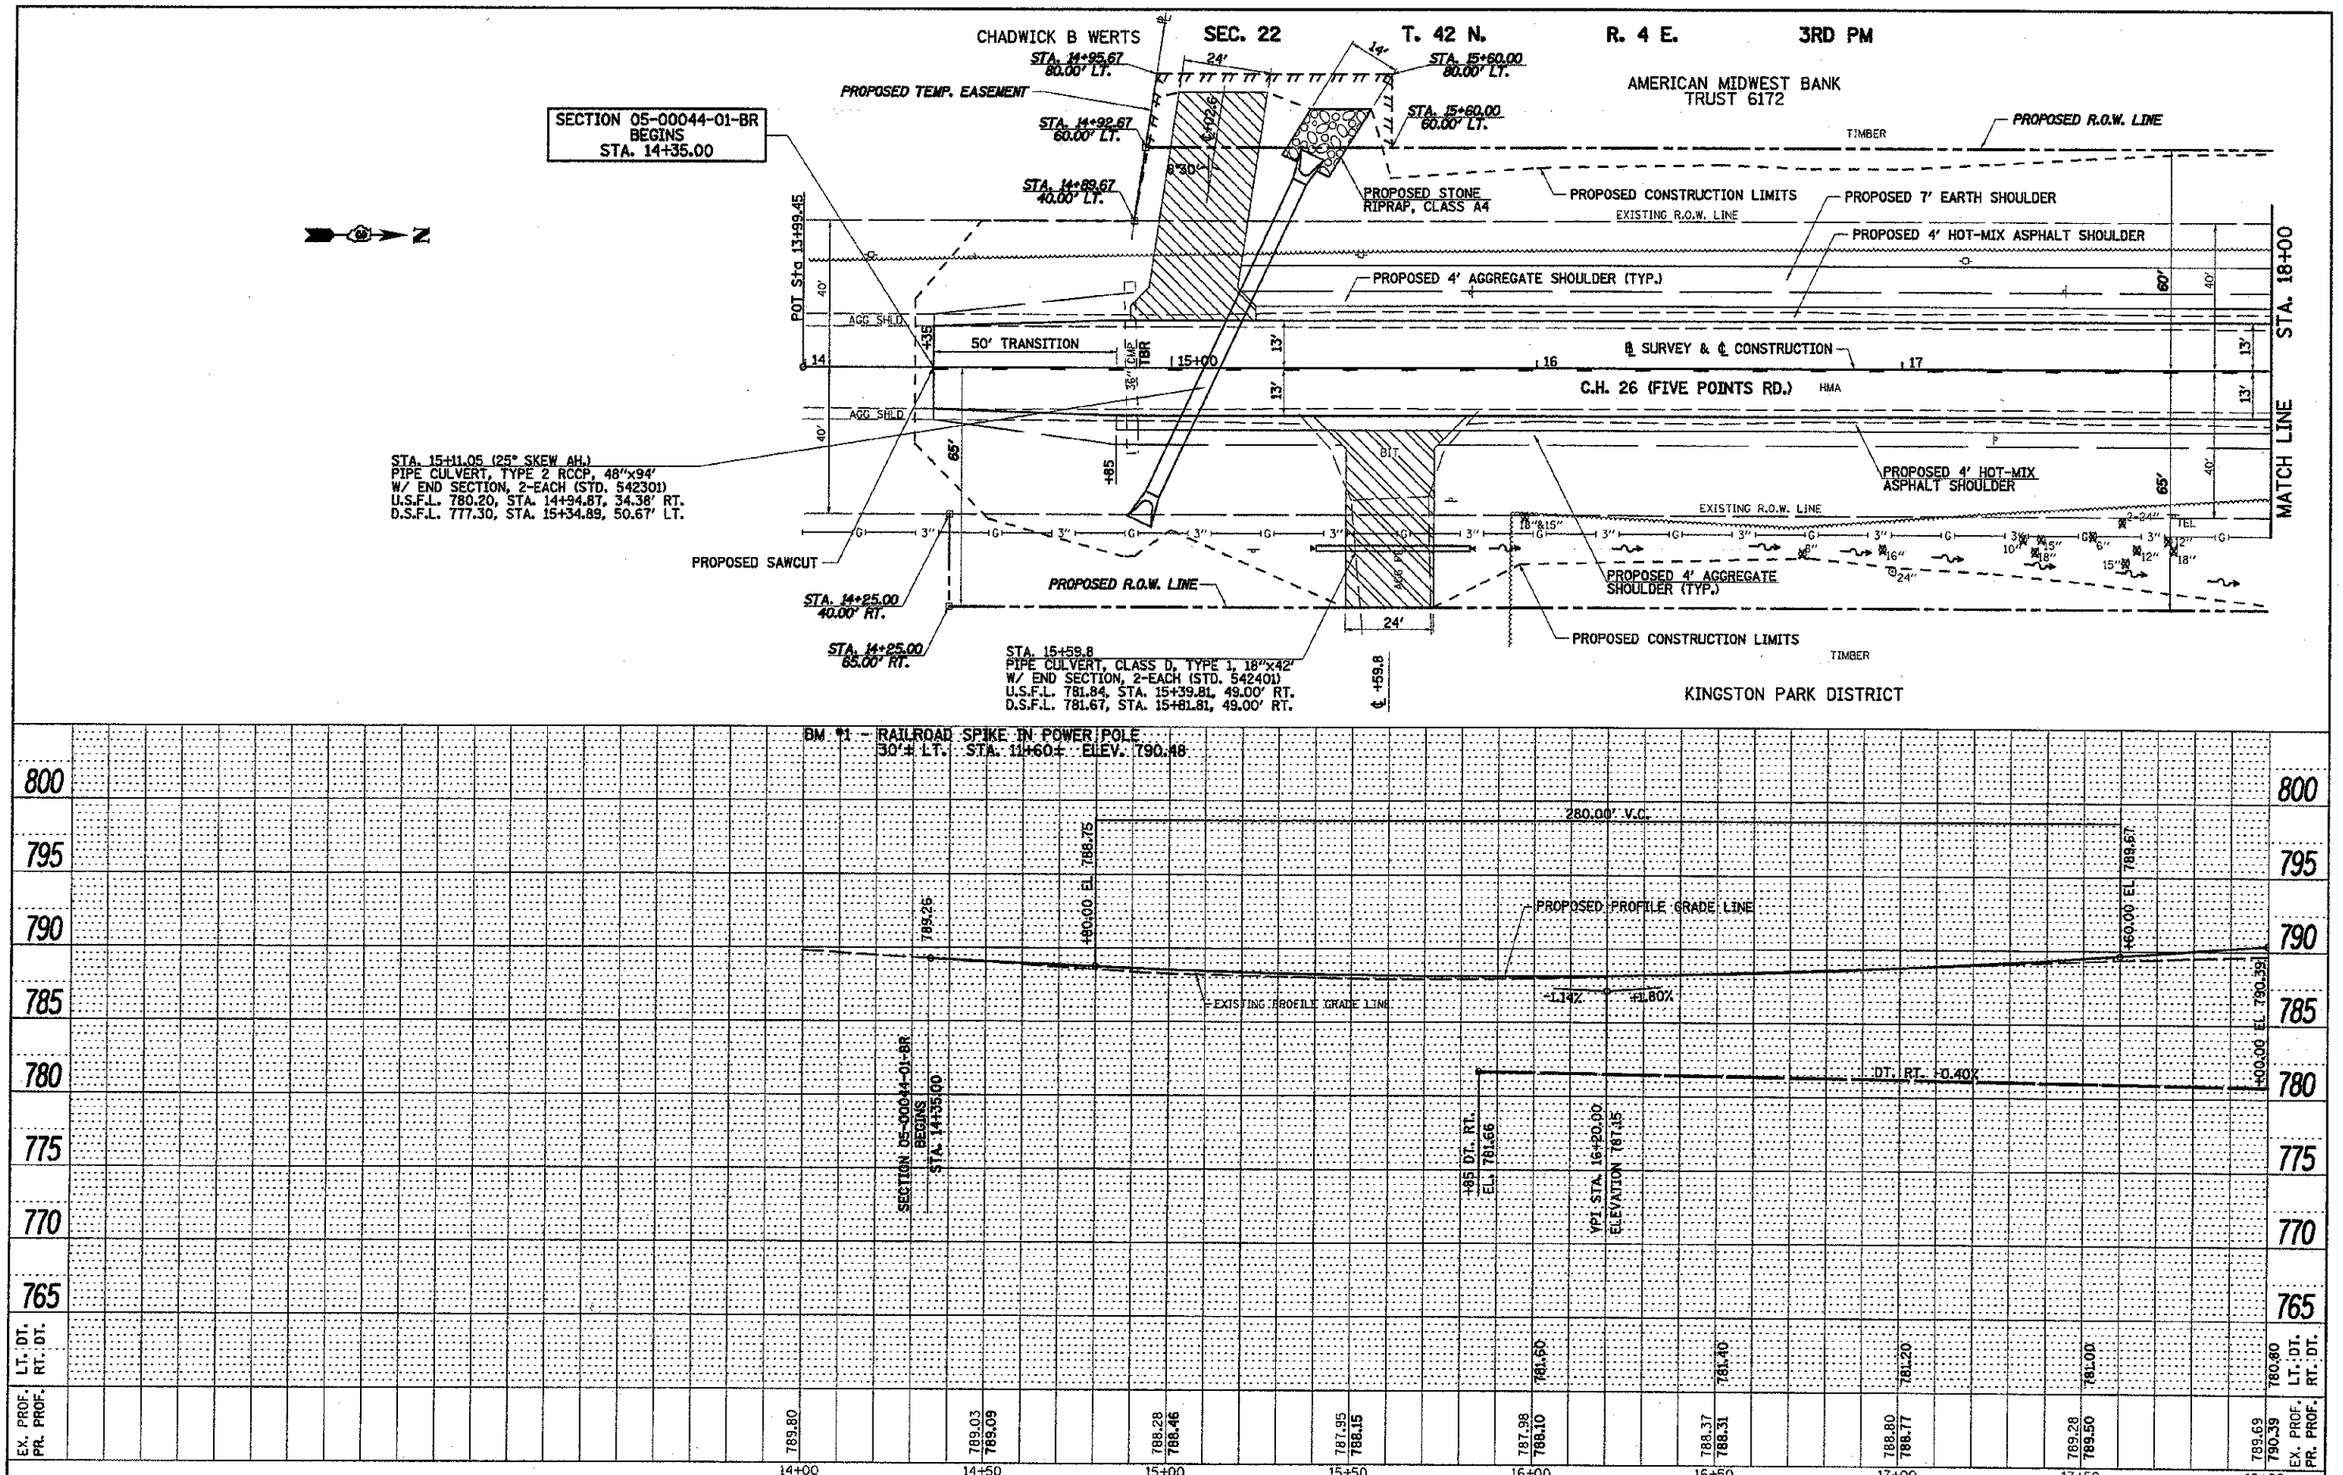

FILE NAME = $FILEL$	USER NAME = $USER$	DESIGNED -	REVISED -
		DRAWN -	REVISED -
	PLOT SCALE = $SCALE$	CHECKED -	REVISED -
	PLOT DATE = $DATE$	DATE -	REVISED -

DE KALB COUNTY
C.H. 26 (FIVE POINTS RD.)
OVER SOUTH BRANCH OF KISHWAUKEE RIVER

C.H. 26 (FIVE POINTS RD.)
PLAN & PROFILE AND DRAINAGE

SCALE: H=20 V=5 | SHEET NO. 1 OF 2 SHEETS | STA. 13+99.45 TO STA. 18+00

RTE. NO.	SECTION	COUNTY	TOTAL SHEETS	SHEET NO.
CH 26	05-00044-01-BR	DE KALB	49	10

CONTRACT NO. 87477

ILLINOIS FED. AID PROJECT