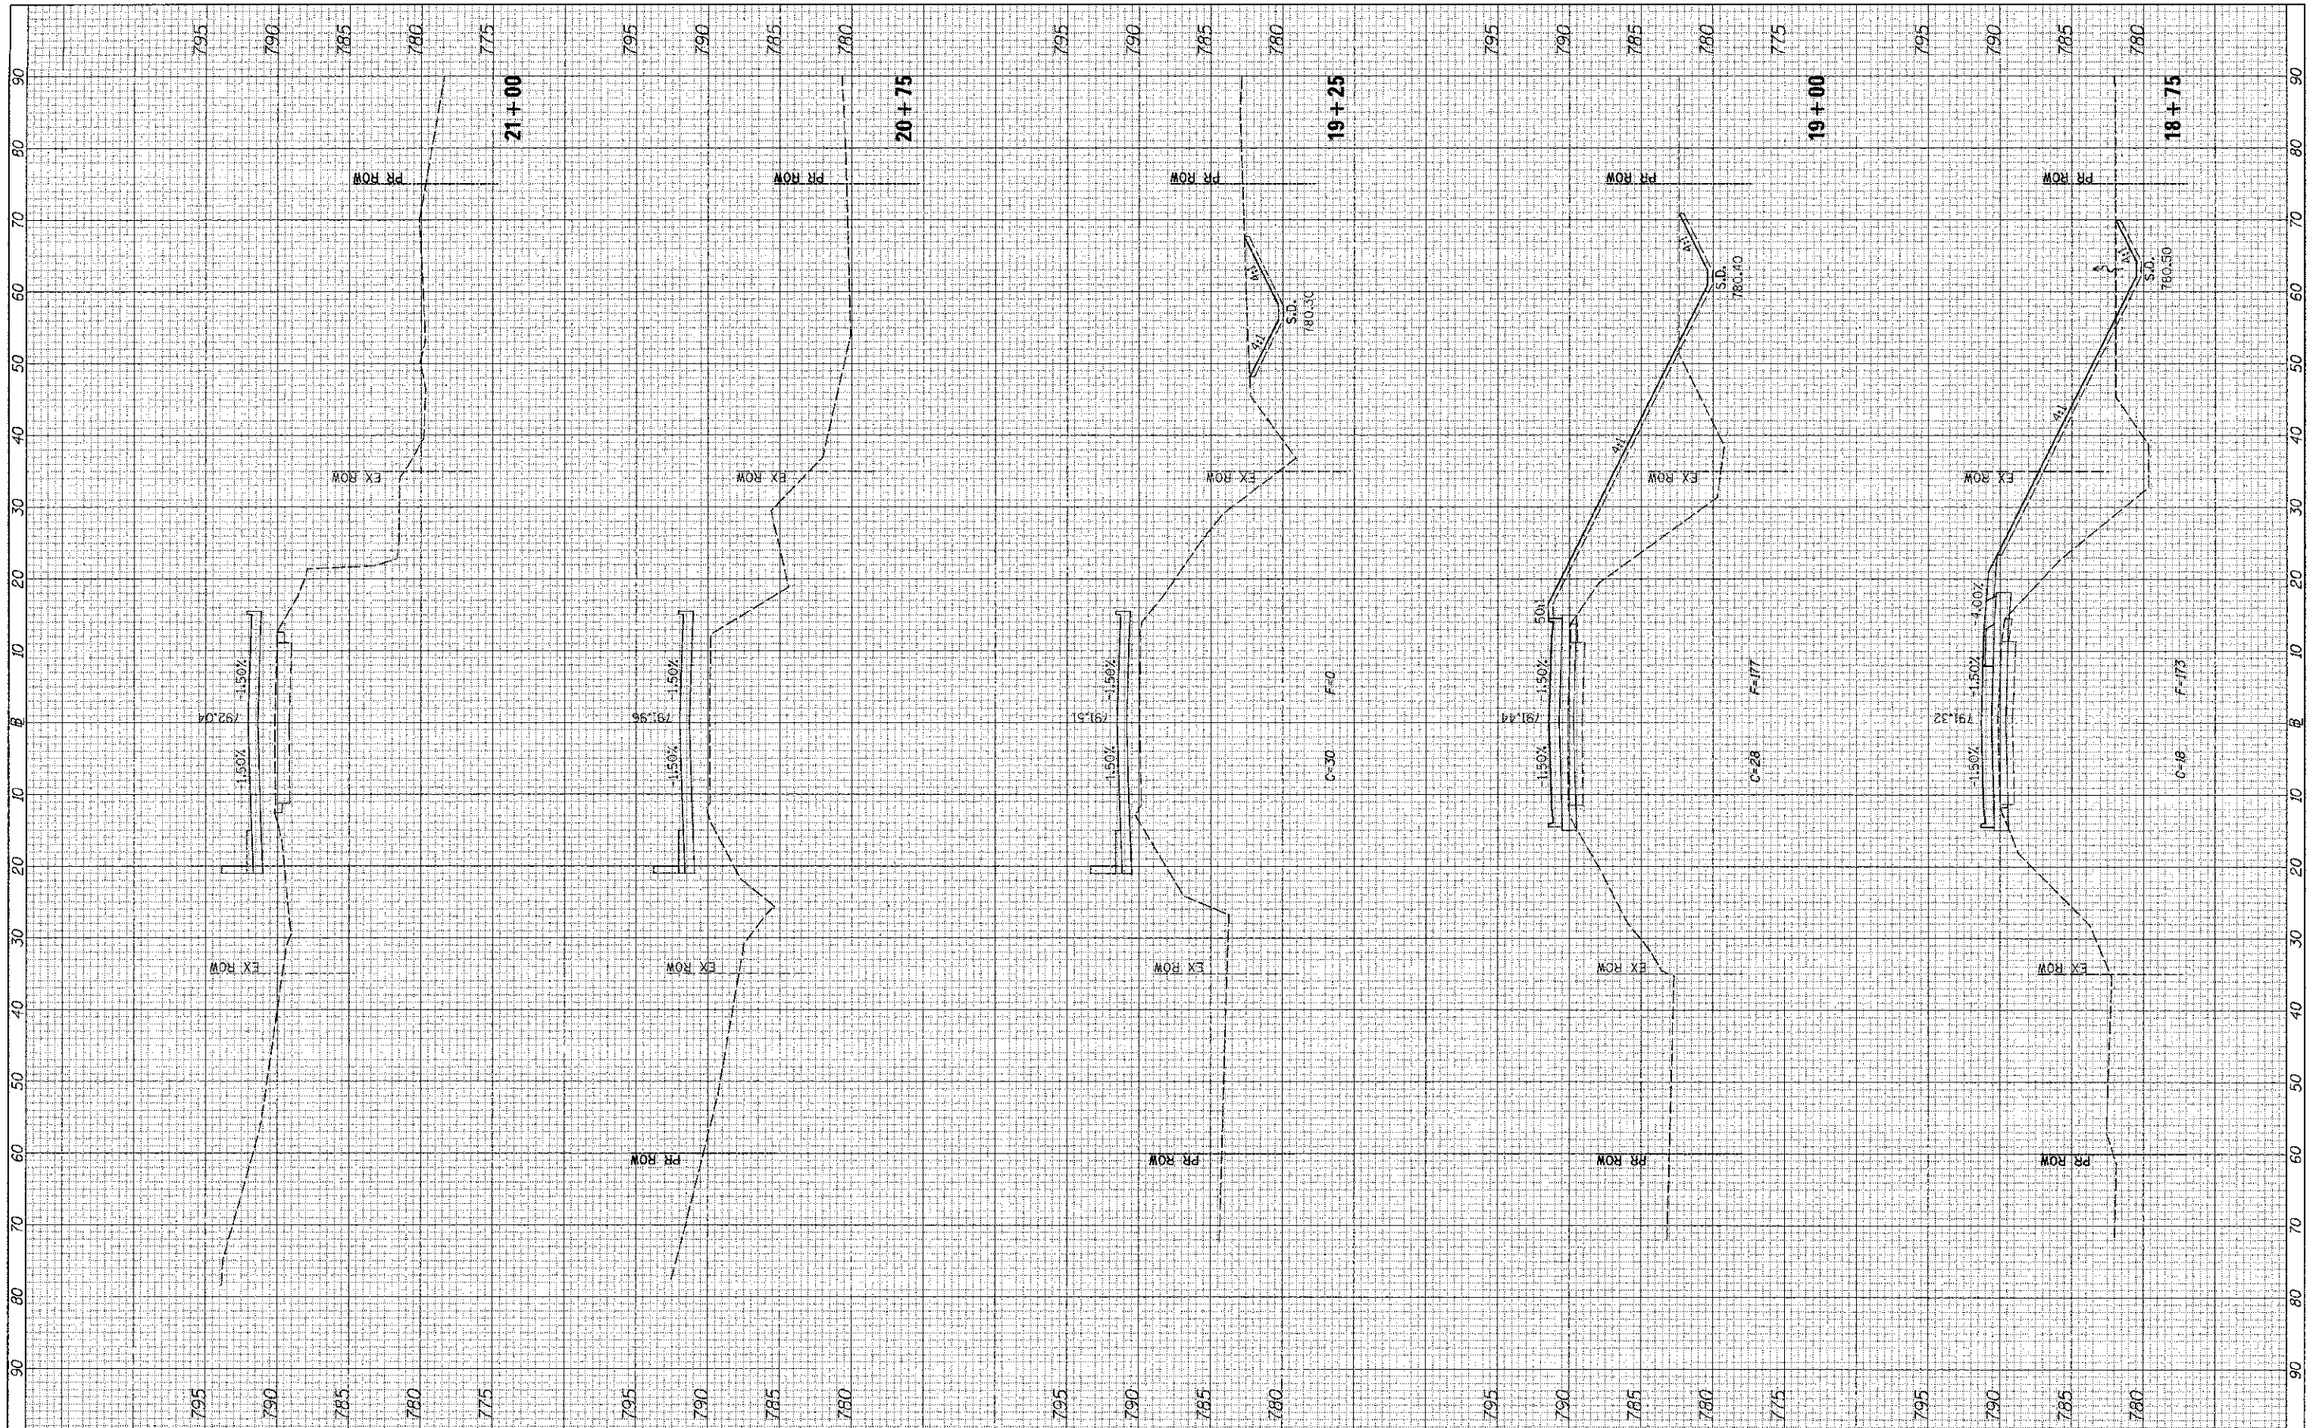

FILE NAME = V:\2555\CADD SHEETS\2555-sht-xsht.dgn	USER NAME = smounts1	DESIGNED -	REVISED -
		DRAWN -	REVISED -
	PLOT SCALE = 5.9819 ' / in.	CHECKED -	REVISED -
Default	PLOT DATE = 3/28/2013	DATE -	REVISED -

STATE OF ILLINOIS
DEPARTMENT OF TRANSPORTATION

C.H. 26 (FIVE POINTS RD.) CROSS SECTIONS

SCALE: H=10 V=5 | SHEET 4 OF 6 SHEETS | STA. 18+75 TO STA. 21+00

RTE. NO.	SECTION	COUNTY	TOTAL SHEETS	SHEET NO.
CH 26	05-00044-01-BR	DE KALB	49	47

CONTRACT NO. 87477

ILLINOIS FED. AID PROJECT