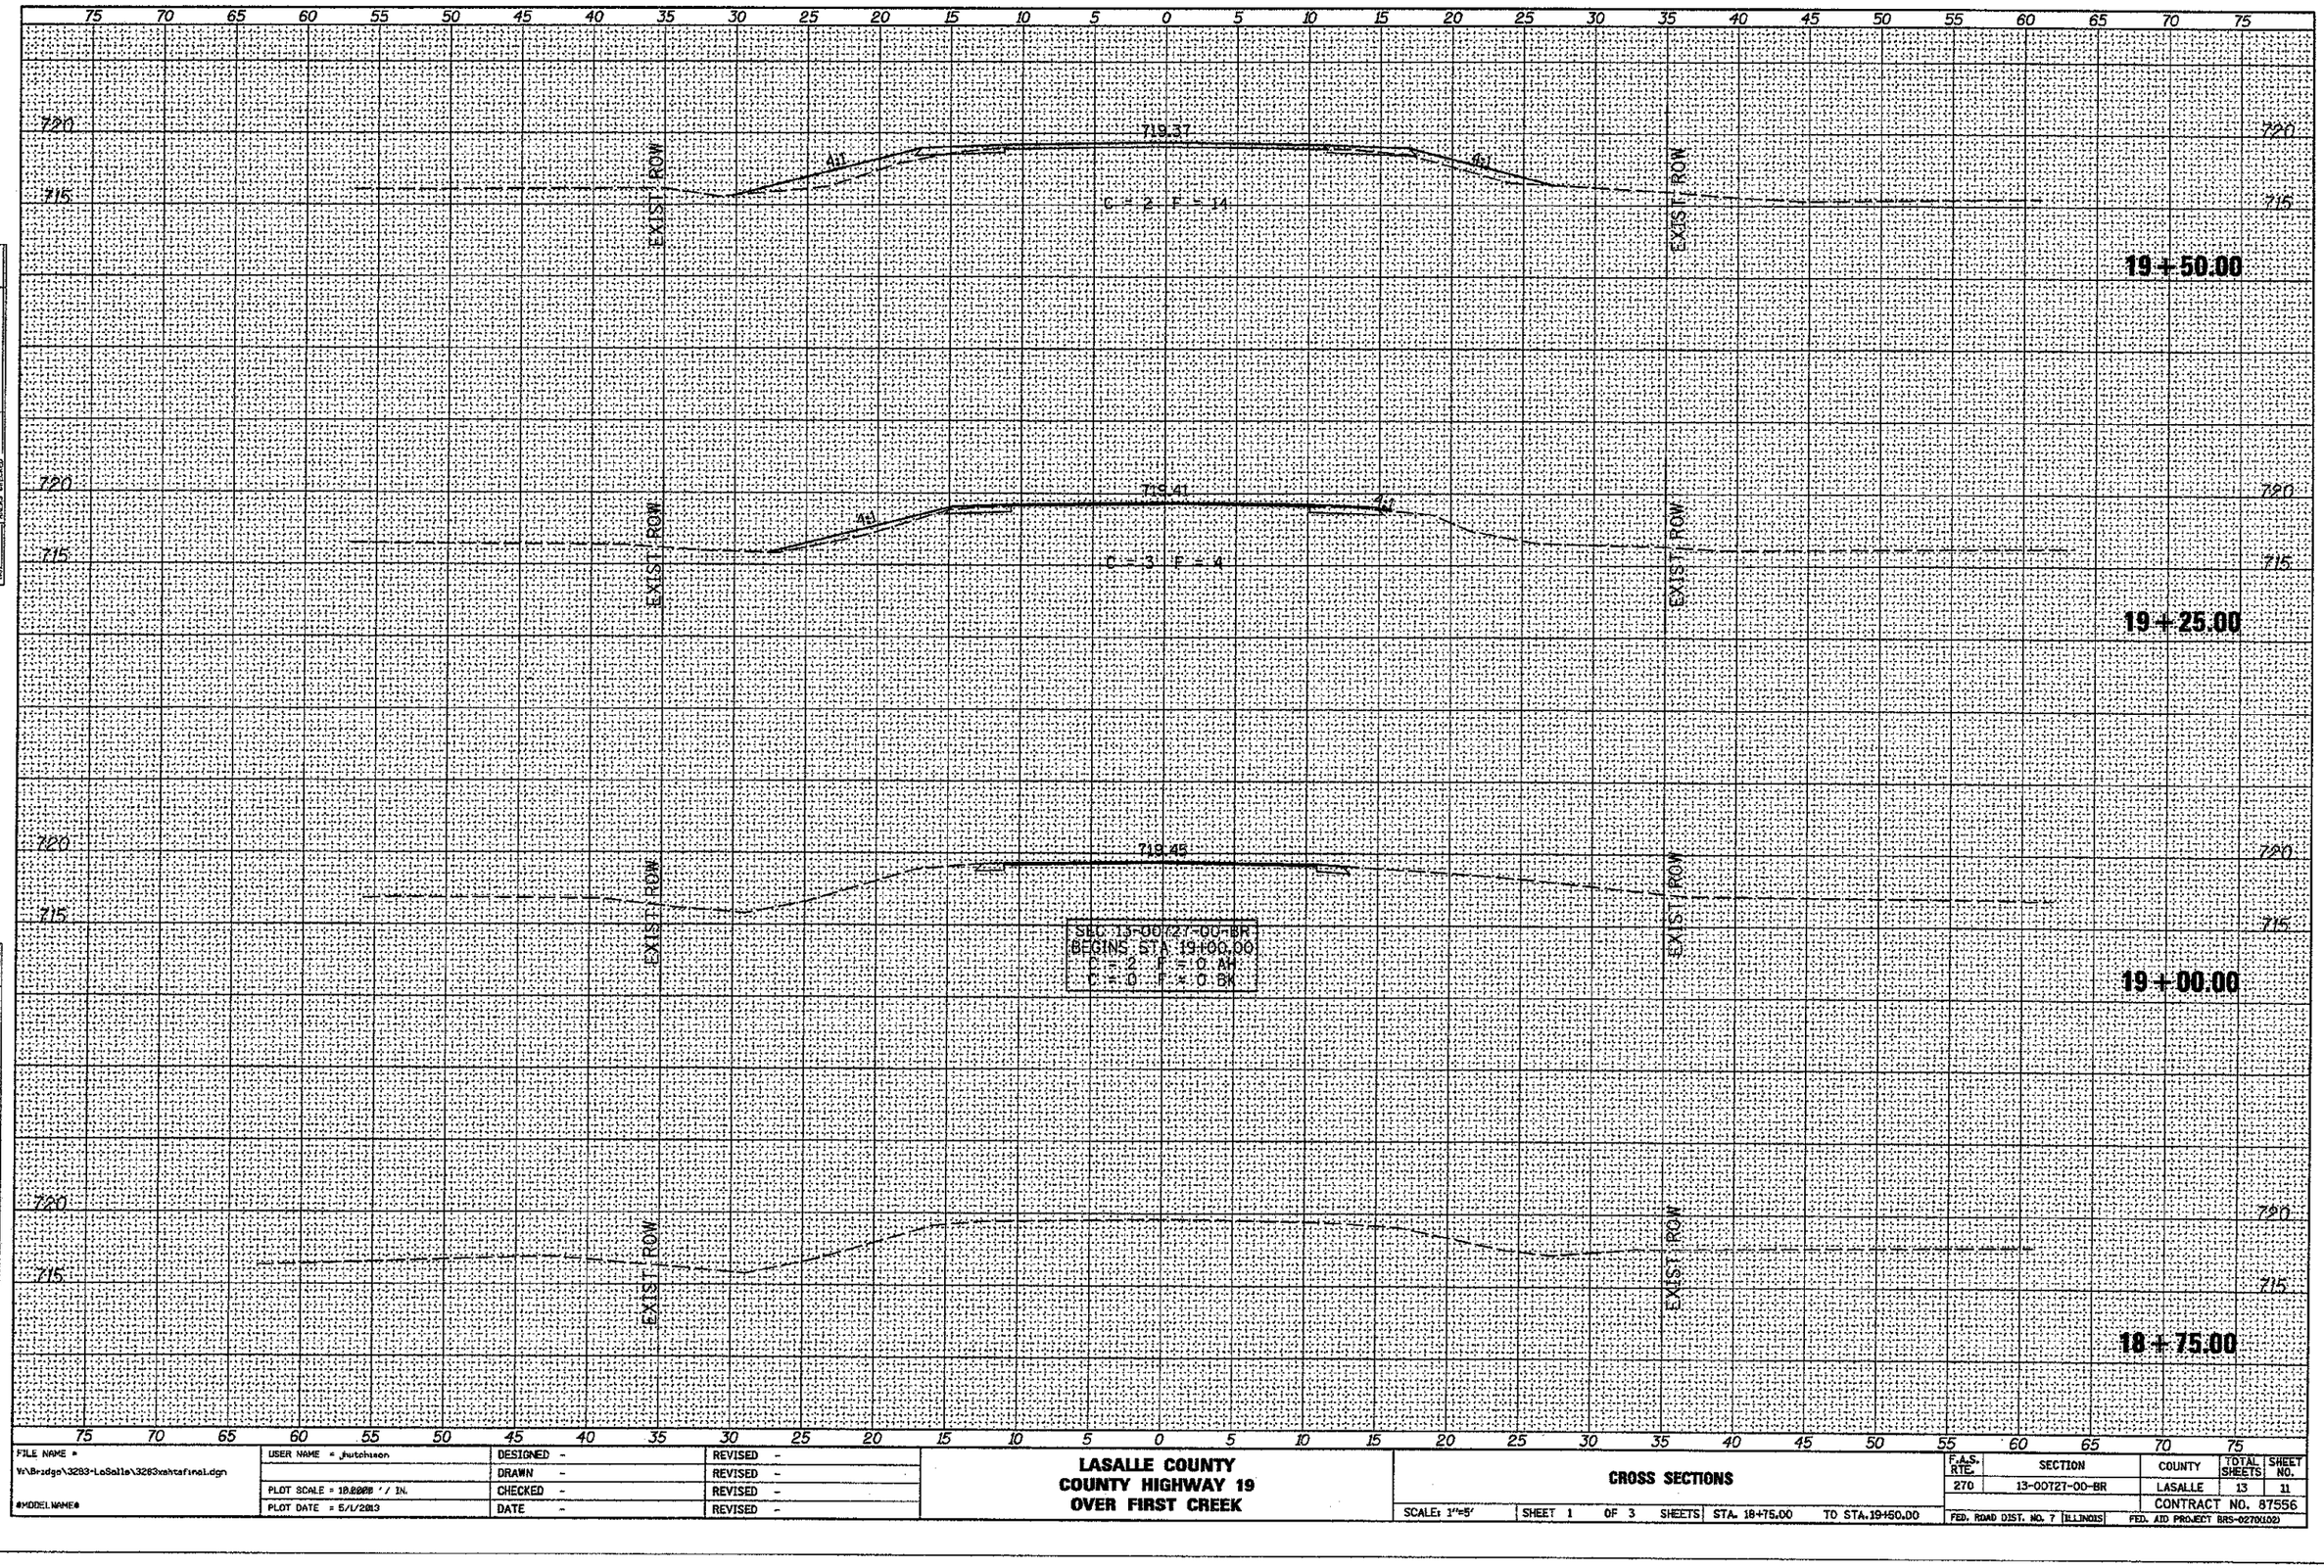

FINAL SURVEY
NOTE BOOK
NO.
SURVEYED
PLOTTED
TEMPLATE
AREAS
AREAS CHECKED
BY
DATE

ORIGINAL SURVEY
NOTE BOOK
NO.
SURVEYED
PLOTTED
TEMPLATE
AREAS
AREAS CHECKED
BY
DATE

FILE NAME = N:\Bridge\3283-LaSalle\3283xshtsfinal.dgn	USER NAME = jhutchison	DESIGNED -	REVISED -
		DRAWN -	REVISED -
	PLOT SCALE = 10.0000 ' / IN.	CHECKED -	REVISED -
⊕MODEL NAME⊕	PLOT DATE = 5/1/2013	DATE -	REVISED -

LASALLE COUNTY
COUNTY HIGHWAY 19
OVER FIRST CREEK

CROSS SECTIONS

SCALE: 1"=5' | SHEET 1 OF 3 SHEETS | STA. 18+75.00 TO STA. 19+50.00

F.A.S. RTE.	SECTION	COUNTY	TOTAL SHEETS	SHEET NO.
270	13-00127-00-BR	LASALLE	13	11
		CONTRACT NO. 87556		
FED. ROAD DIST. NO. 7	ILLINOIS	FED. AID PROJECT BRS-0270(102)		