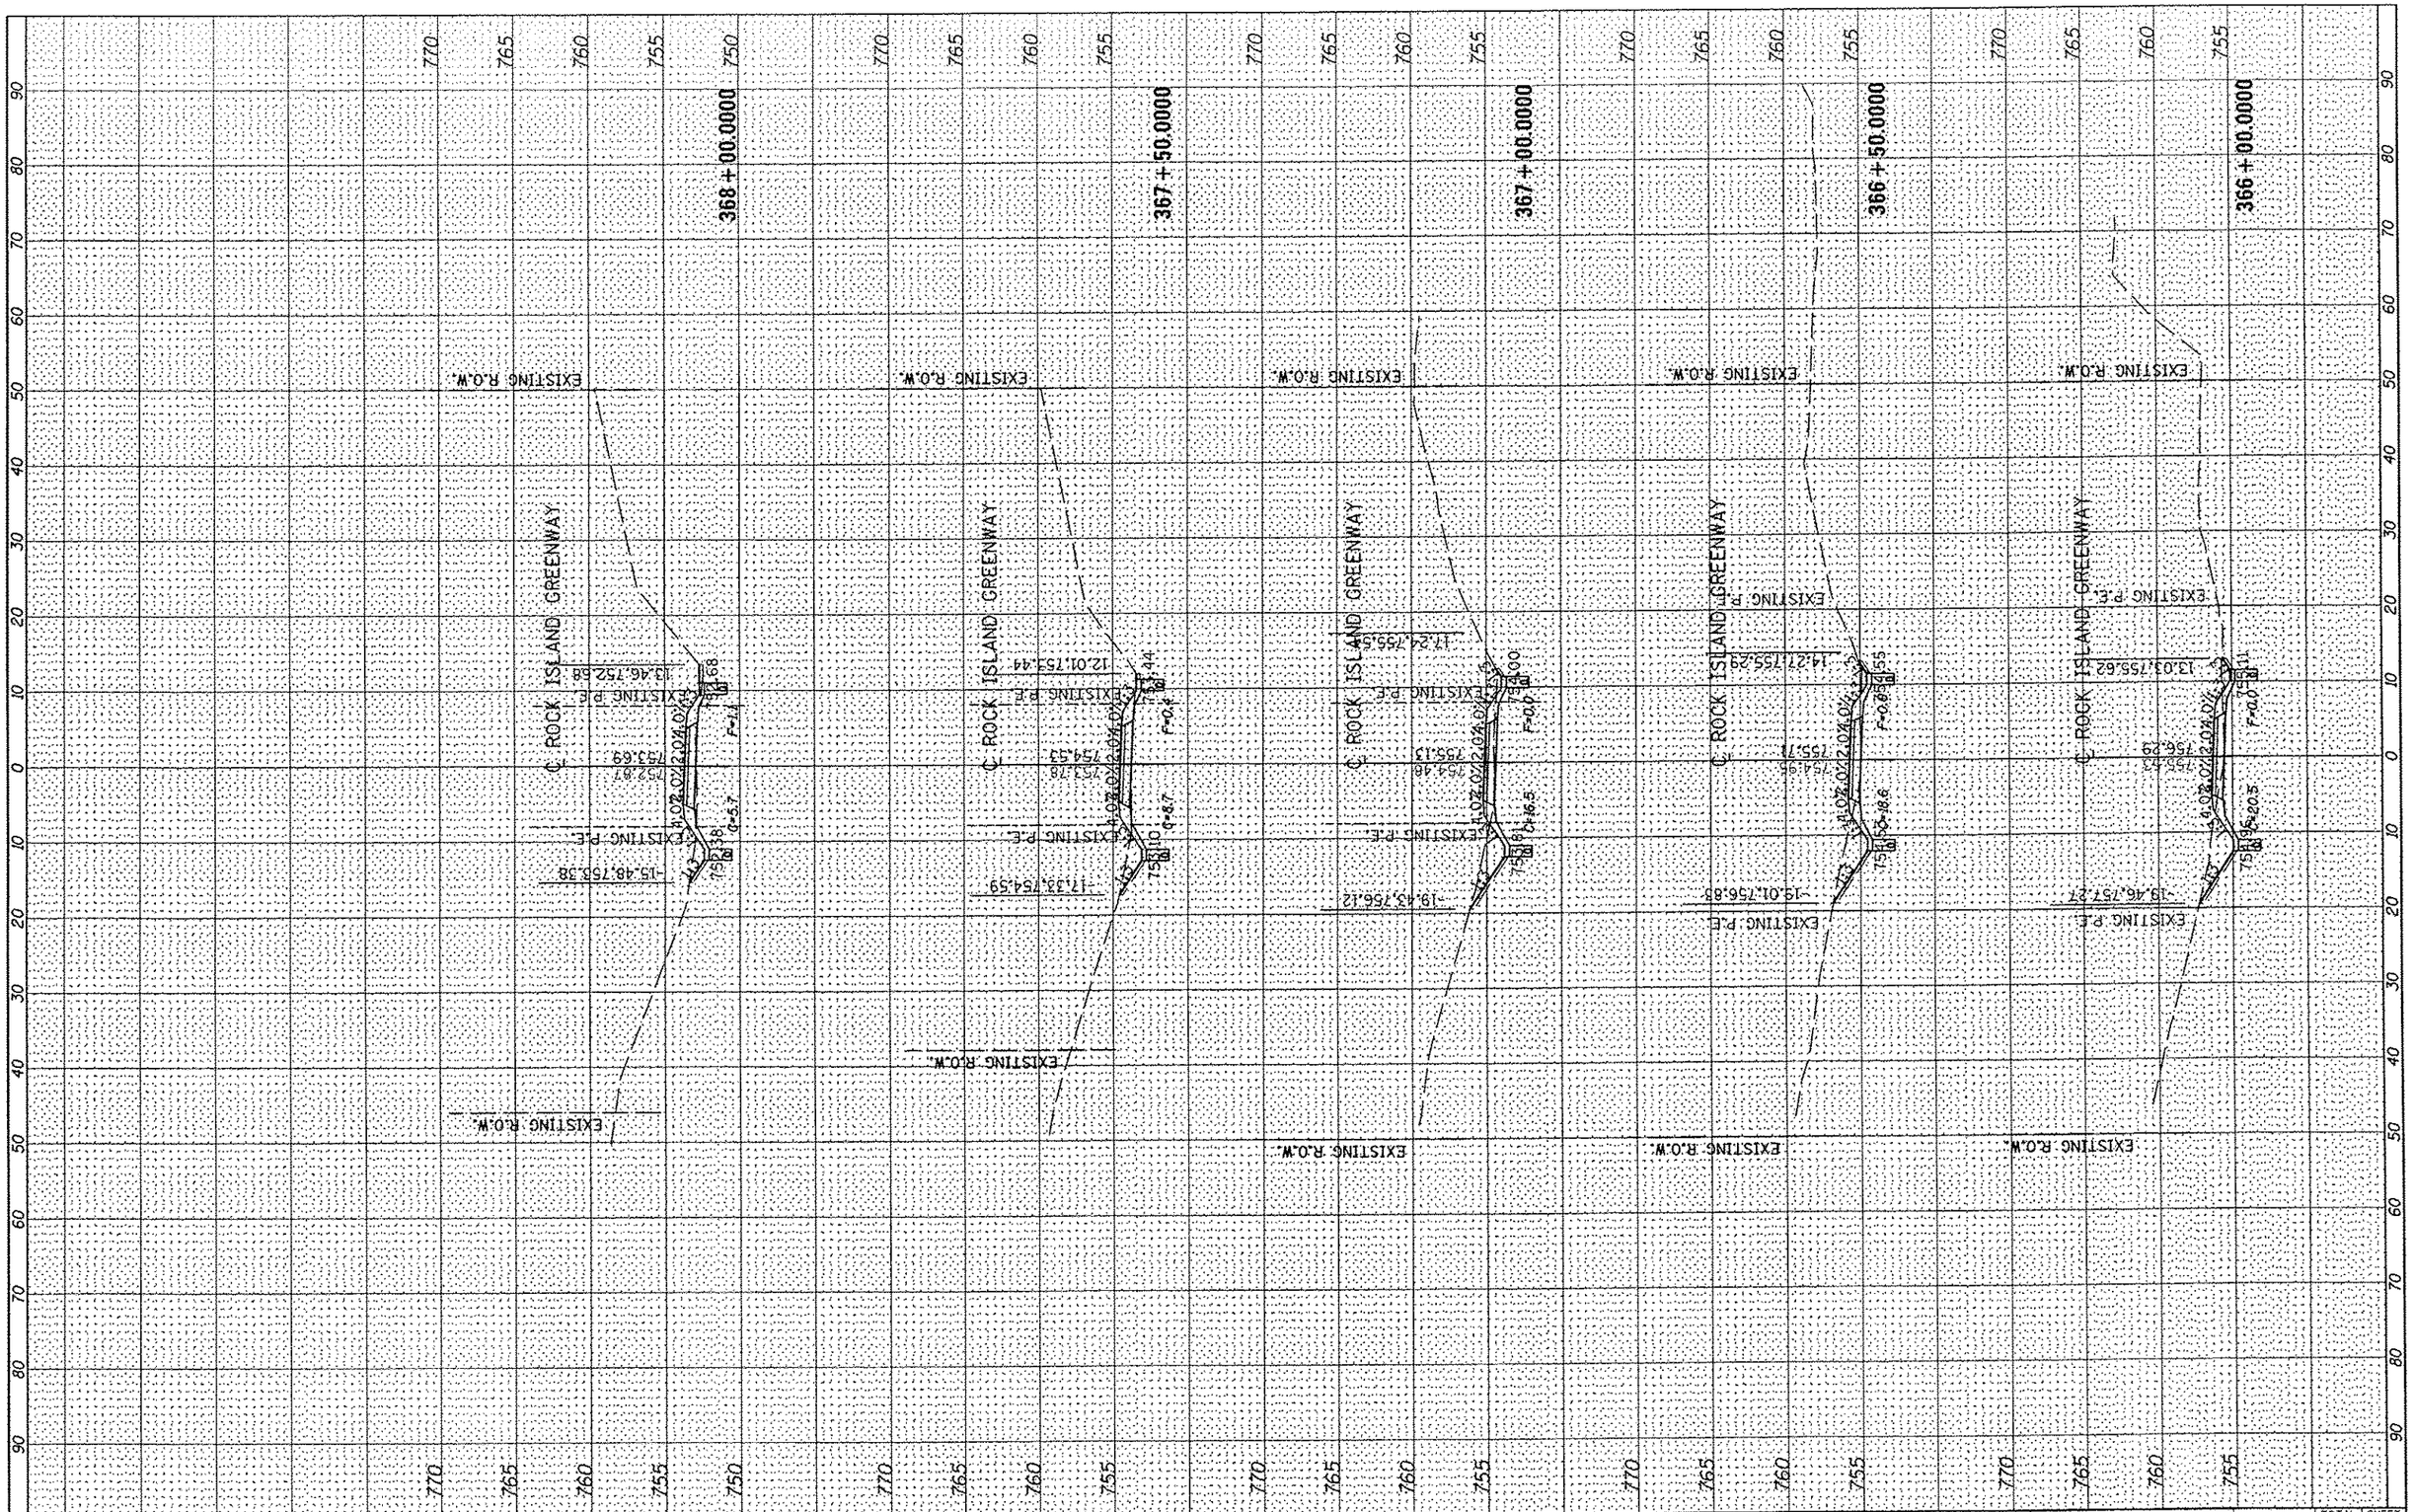

FINAL SURVEY		BY	DATE
NOTE BOOK	SURVEYED		
	PLOTTED		
	TEMPLATE		
	AREAS		
NO.	AREAS CHECKED		

ORIGINAL SURVEY		BY	DATE
NOTE BOOK	SURVEYED		
	PLOTTED		
	TEMPLATE		
	AREAS		
NO.	AREAS CHECKED		

FILE NAME = S:\237\2012\23712003.00 (Trail Glen to Springdale)\CADD\CADD Sheets\0489639-sht-xsec.dgn	USER NAME = comartin	DESIGNED -	REVISED -
		DRAWN -	REVISED -
	PLOT SCALE = 20.0000 ' / in.	CHECKED -	REVISED -
	PLOT DATE = 4/4/2013	DATE -	REVISED -

MAURER-STUTZ
$MODEL$NAME$ ENGINEERS SURVEYORS

PEORIA PARK DISTRICT

ROCK ISLAND GREENWAY (GLEN AVE TO WAR MEMORIAL DR)
CROSS SECTIONS

SCALE: | SHEET OF SHEETS | STA. 366+00.0000 TO STA. 368+00.0000

F.A. RTE.	SECTION	COUNTY	TOTAL SHEETS	SHEET NO.
	11-P4002-04-BT	PEORIA	73	51
		CONTRACT NO. 89639		
		ILLINOIS FED. AID PROJECT		