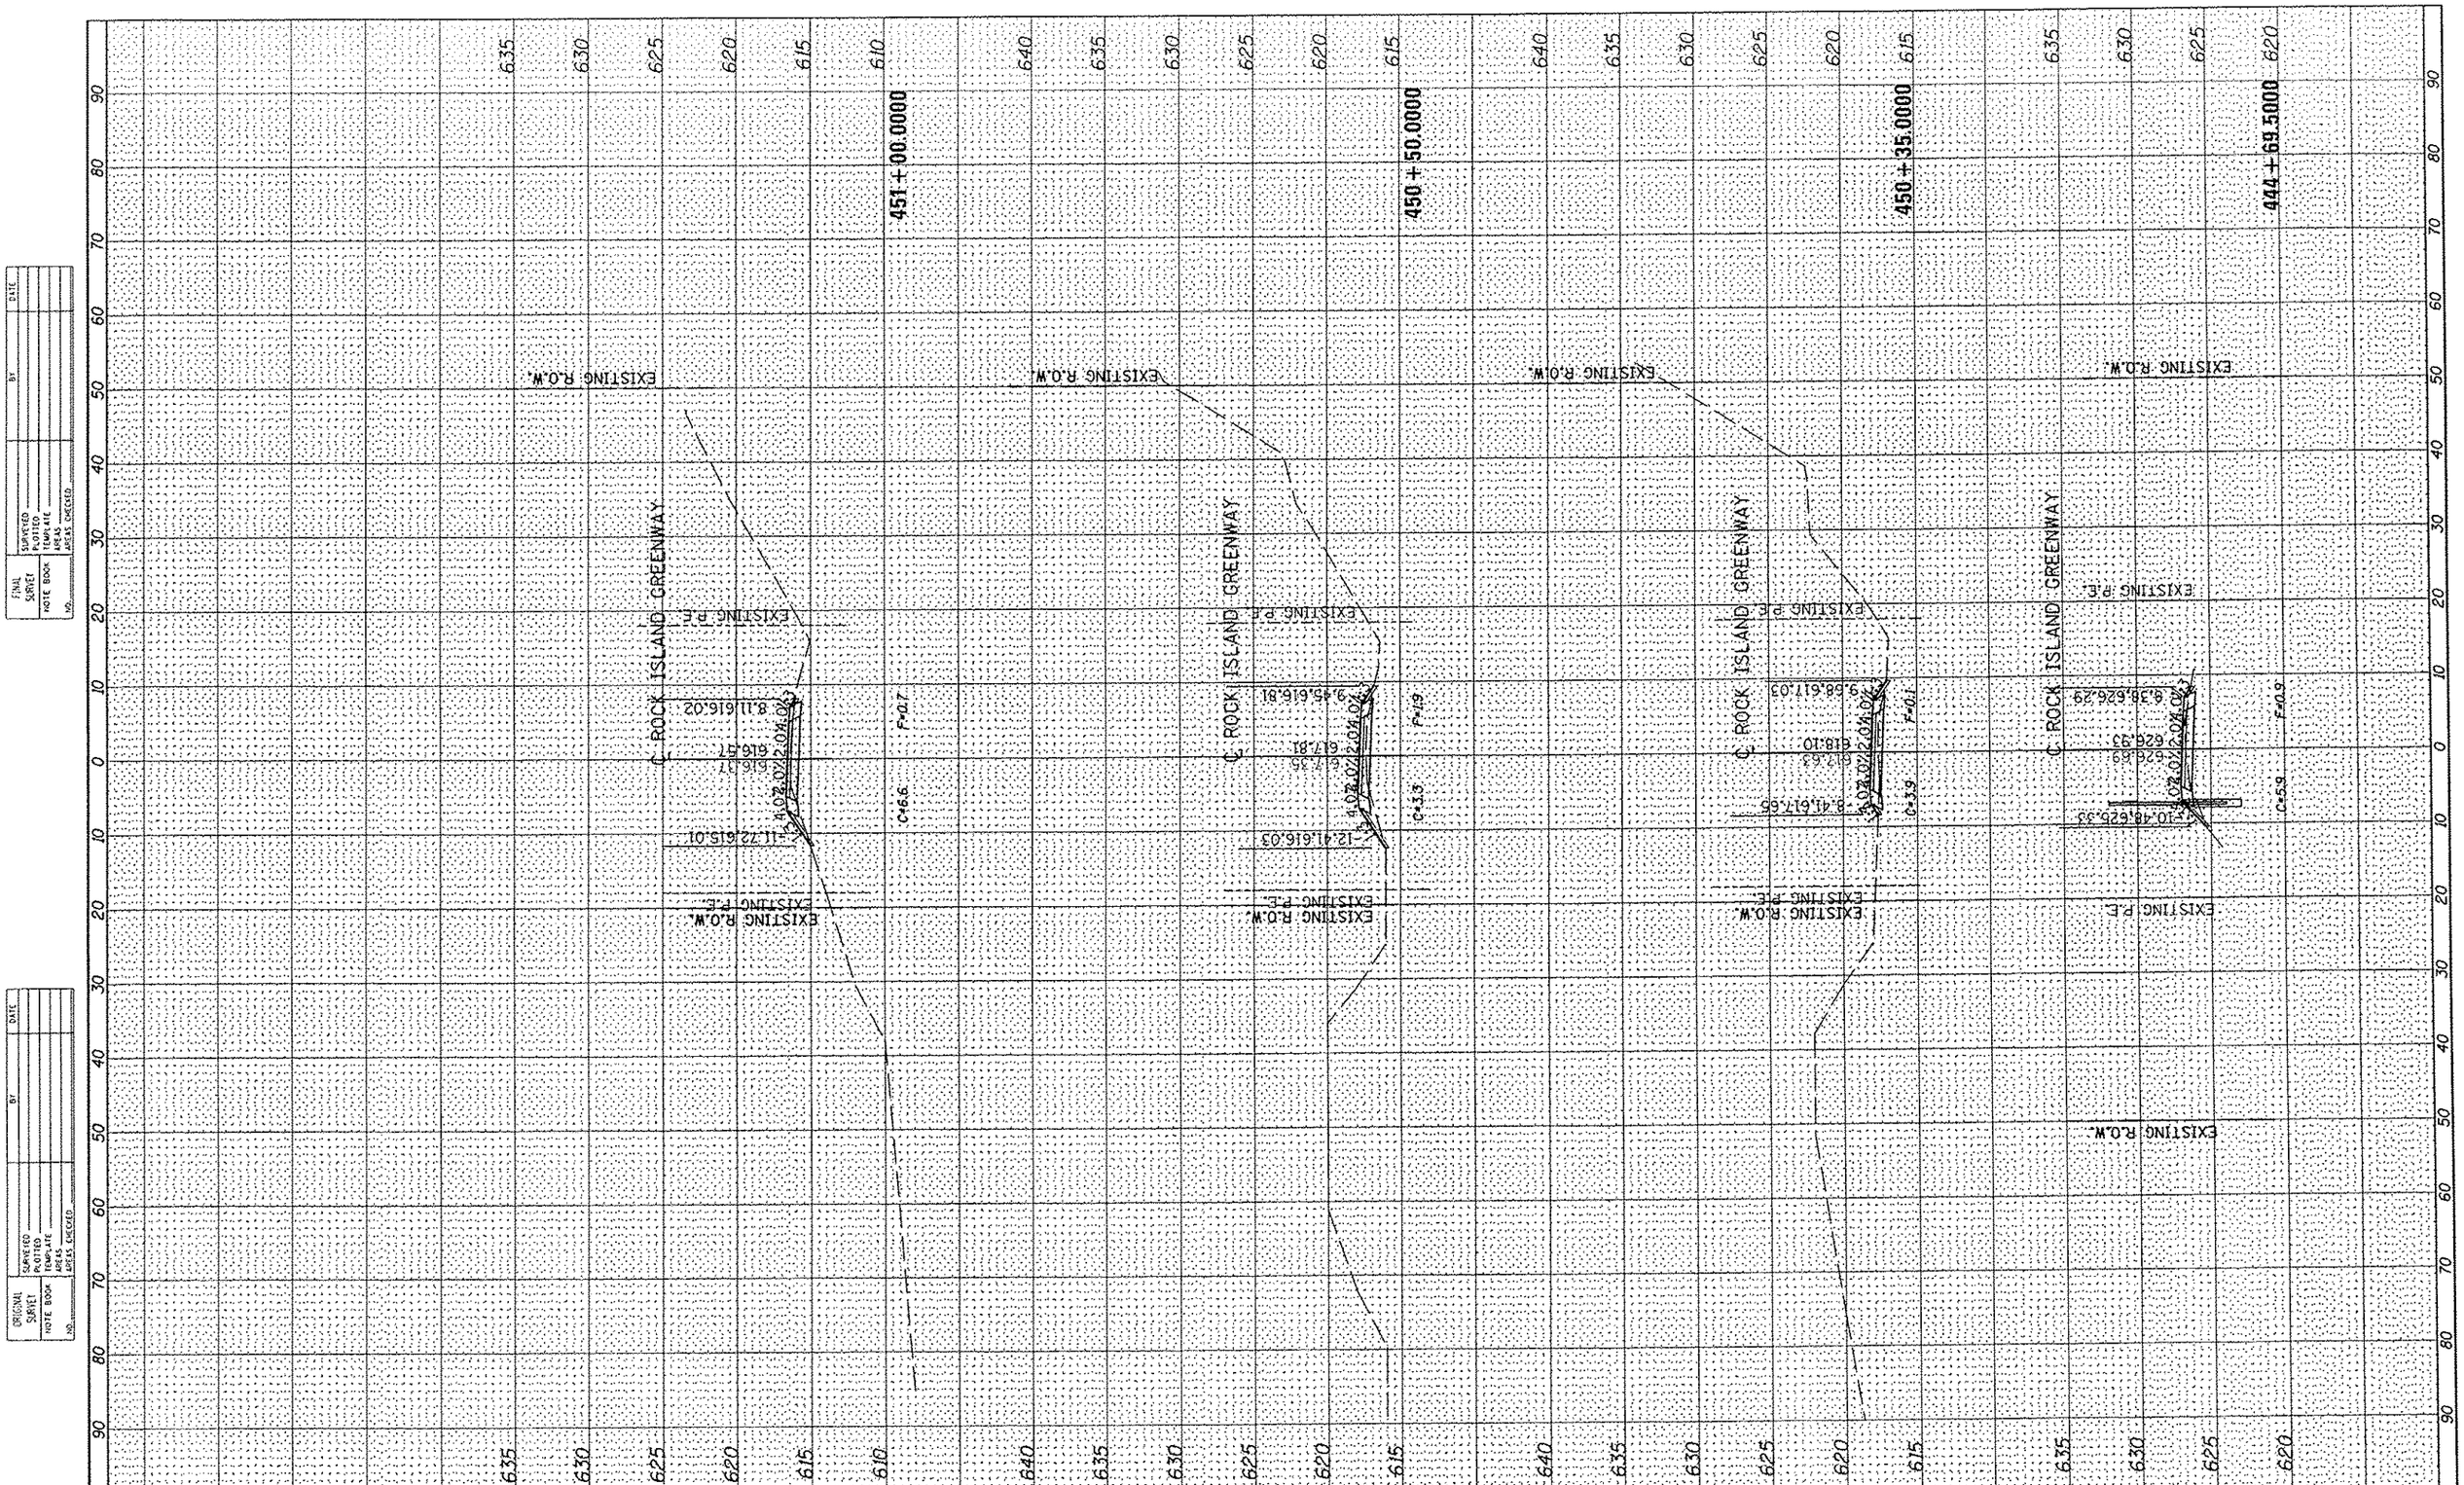

FILE NAME = S:\237\2012\2371200.00 (Trail Glen to Springdale)\CADD\CADD Sheets\0409639-sht-esc.dgn	USER NAME = jdspiller	DESIGNED -	REVISED -
MAURER-STUTZ ENGINEERS SURVEYORS		DRAWN -	REVISED -
	PLOT SCALE = 20.0000 ' / in.	CHECKED -	REVISED -
$MODELNAME$	PLOT DATE = 4/4/2013	DATE -	REVISED -

PEORIA PARK DISTRICT

ROCK ISLAND GREENWAY (GLEN AVE TO WAR MEMORIAL DR)
CROSS SECTIONS

SCALE: | SHEET OF SHEETS | STA. 444+69.5000 TO STA. 451+00.0000

F.A. RTE.	SECTION	COUNTY	TOTAL SHEETS	SHEET NO.
	11-P4002-04-BT	PEORIA	73	68
		CONTRACT NO. 89639		
		ILLINOIS FED. AID PROJECT		