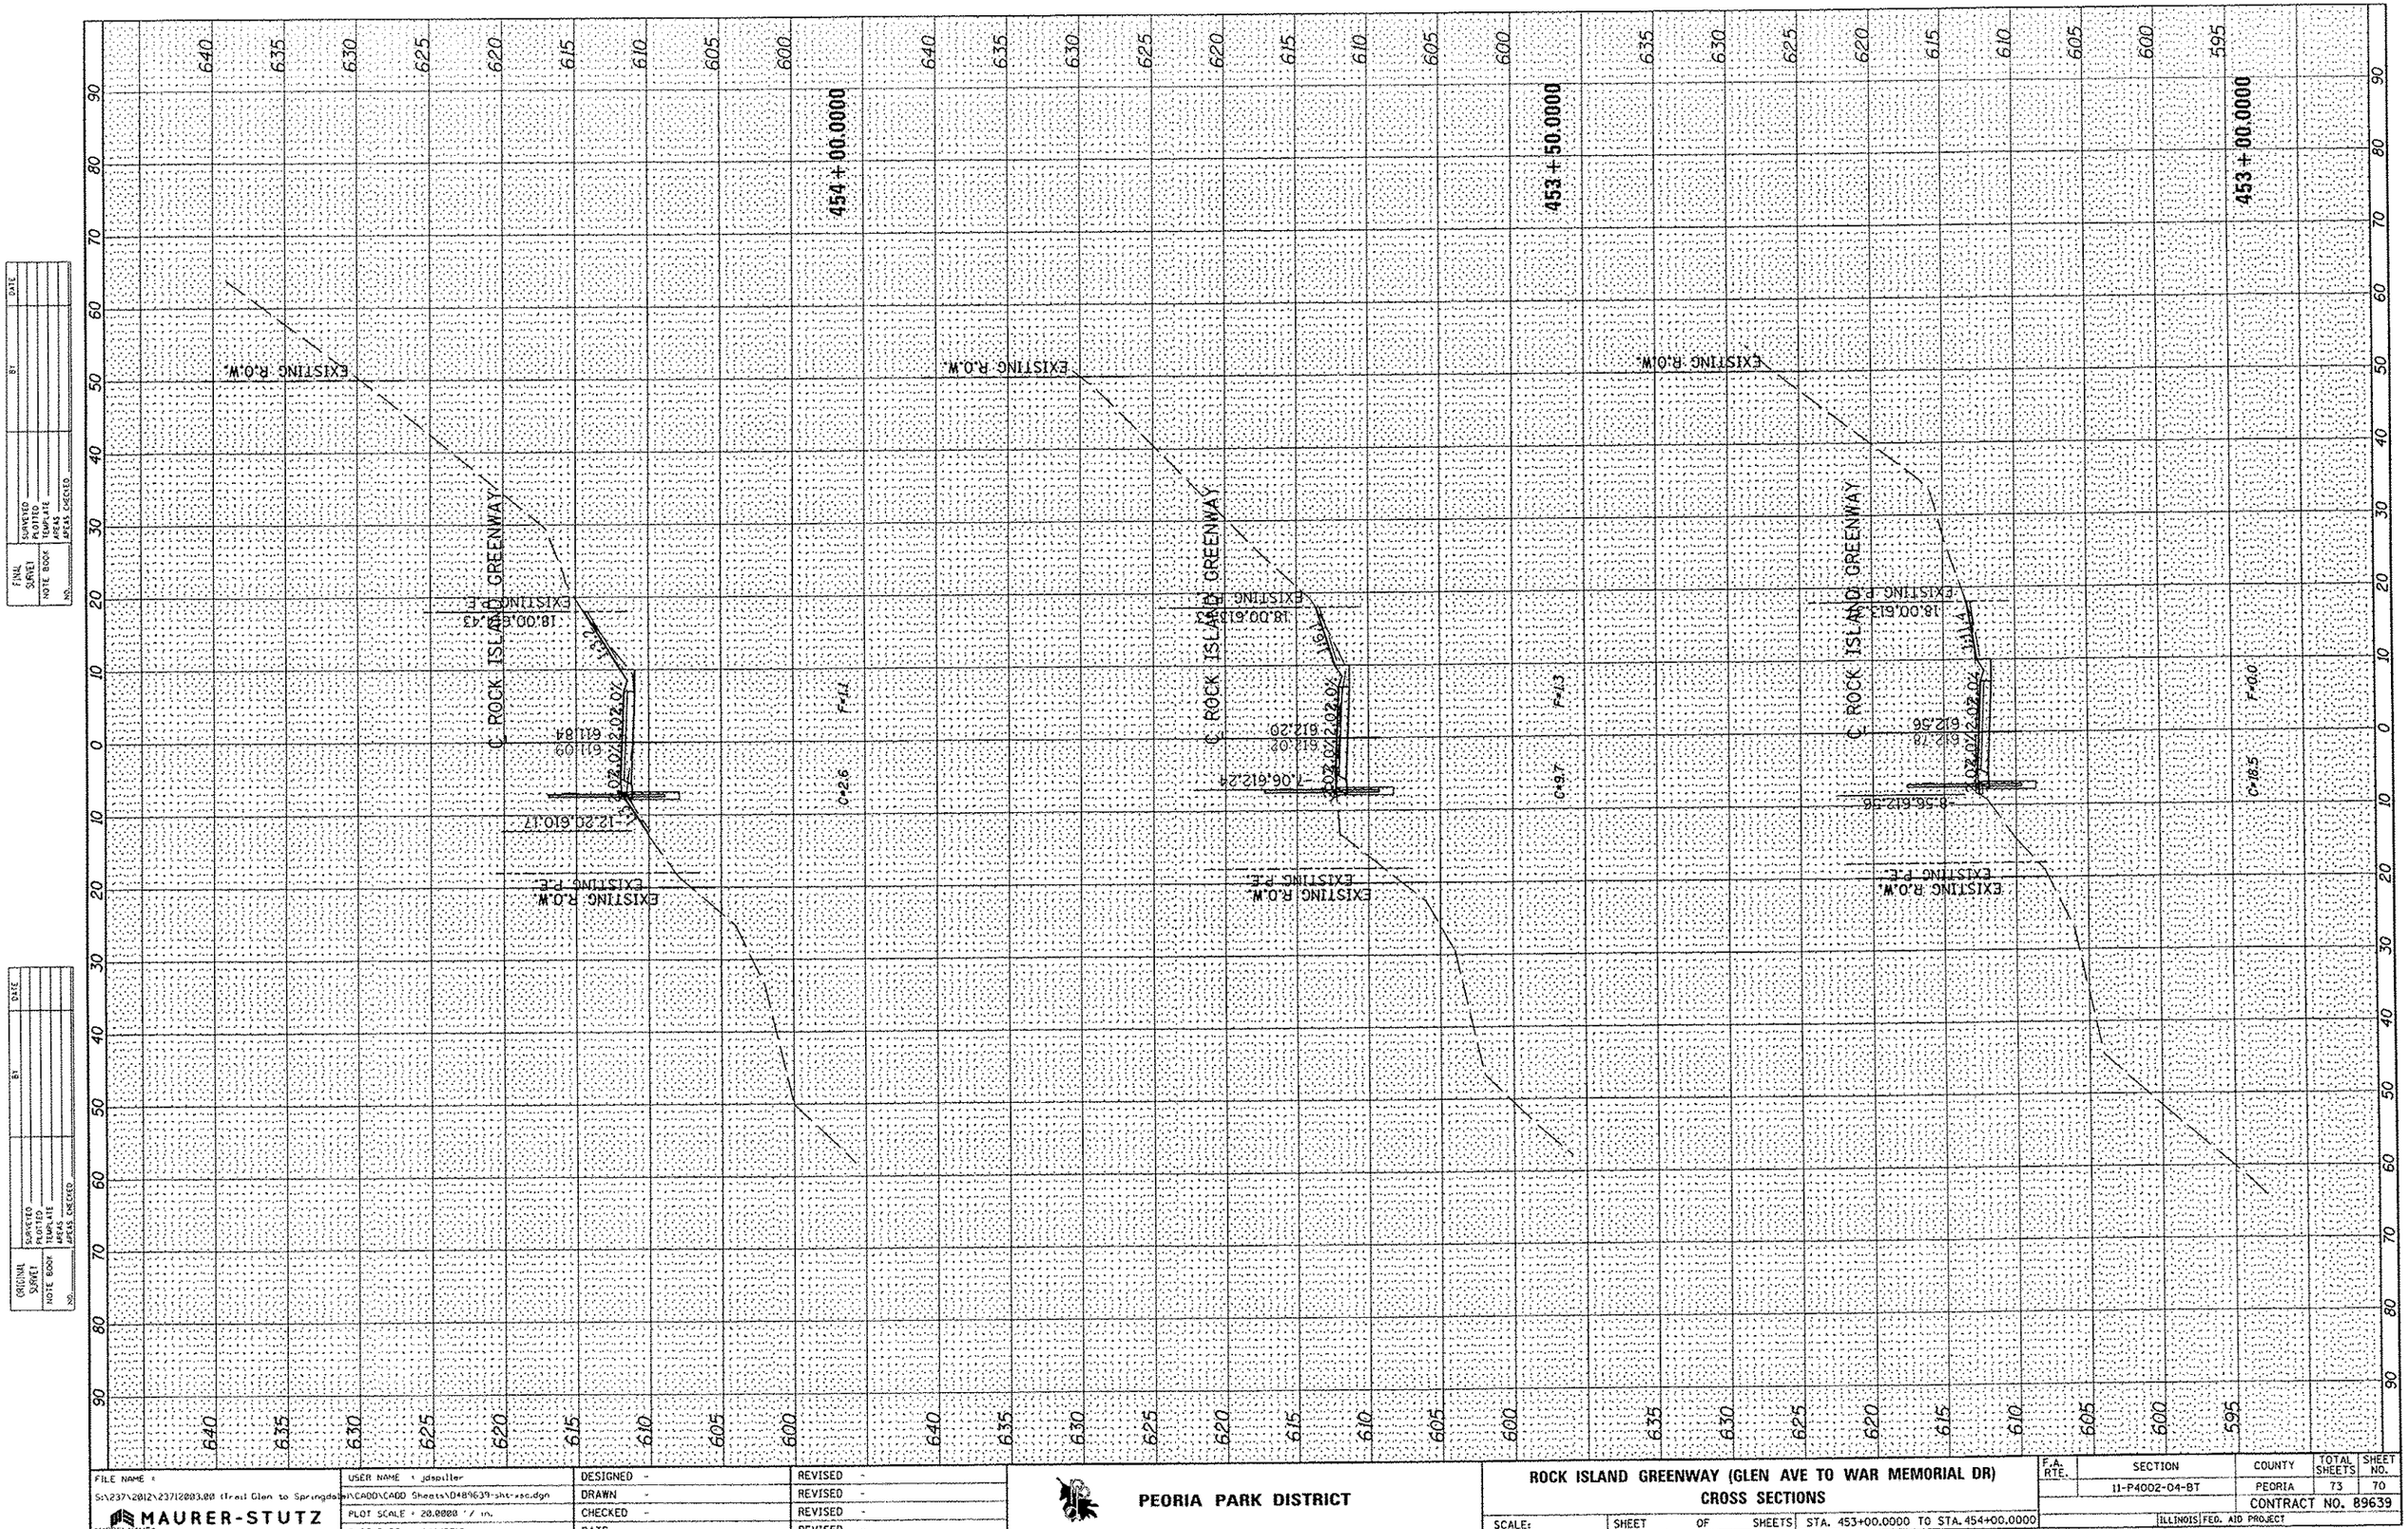

FILE NAME = S:\237\2012\23712003.00 (Trail Glen to Springdale)\CADD\CADD Sheets\D489639-sht-xsc.dgn	USER NAME = jdspiller
MAURER-STUTZ ENGINEERS SURVEYORS $MODELNAME$	PLOT SCALE = 20.0000 ' / in.
	PLOT DATE = 4/4/2013

DESIGNED	-	REVISED -
DRAWN	-	REVISED -
CHECKED	-	REVISED -
DATE	-	REVISED -

PEORIA PARK DISTRICT

ROCK ISLAND GREENWAY (GLEN AVE TO WAR MEMORIAL DR)
CROSS SECTIONS

SCALE: | SHEET OF SHEETS | STA. 453+00.0000 TO STA. 454+00.0000

F.A. RTE.	SECTION	COUNTY	TOTAL SHEETS	SHEET NO.
	11-P4002-04-BT	PEORIA	73	70
		CONTRACT NO. 89639		
	ILLINOIS FED. AID PROJECT			

FINAL SURVEY — NOTE BOOK — NO. — SURVEYED — PLOTTED — TEMPLATE — AREAS CHECKED — BY — DATE

ORIGINAL SURVEY — NOTE BOOK — NO. — SURVEYED — PLOTTED — TEMPLATE — AREAS CHECKED — BY — DATE