PLAN — SURVEYED | DRAWN | ALIGNMENT CHECKED | GRADES CHECKED | STRUCTURE STAKED | CADD FILE NAME | NOTE BOOK | NO. | BY | DATE

PROFILE — SURVEYED | DRAWN | GRADES CHECKED | STRUCTURE NOTATNS CHKD | NOTE BOOK | NO. | BY | DATE

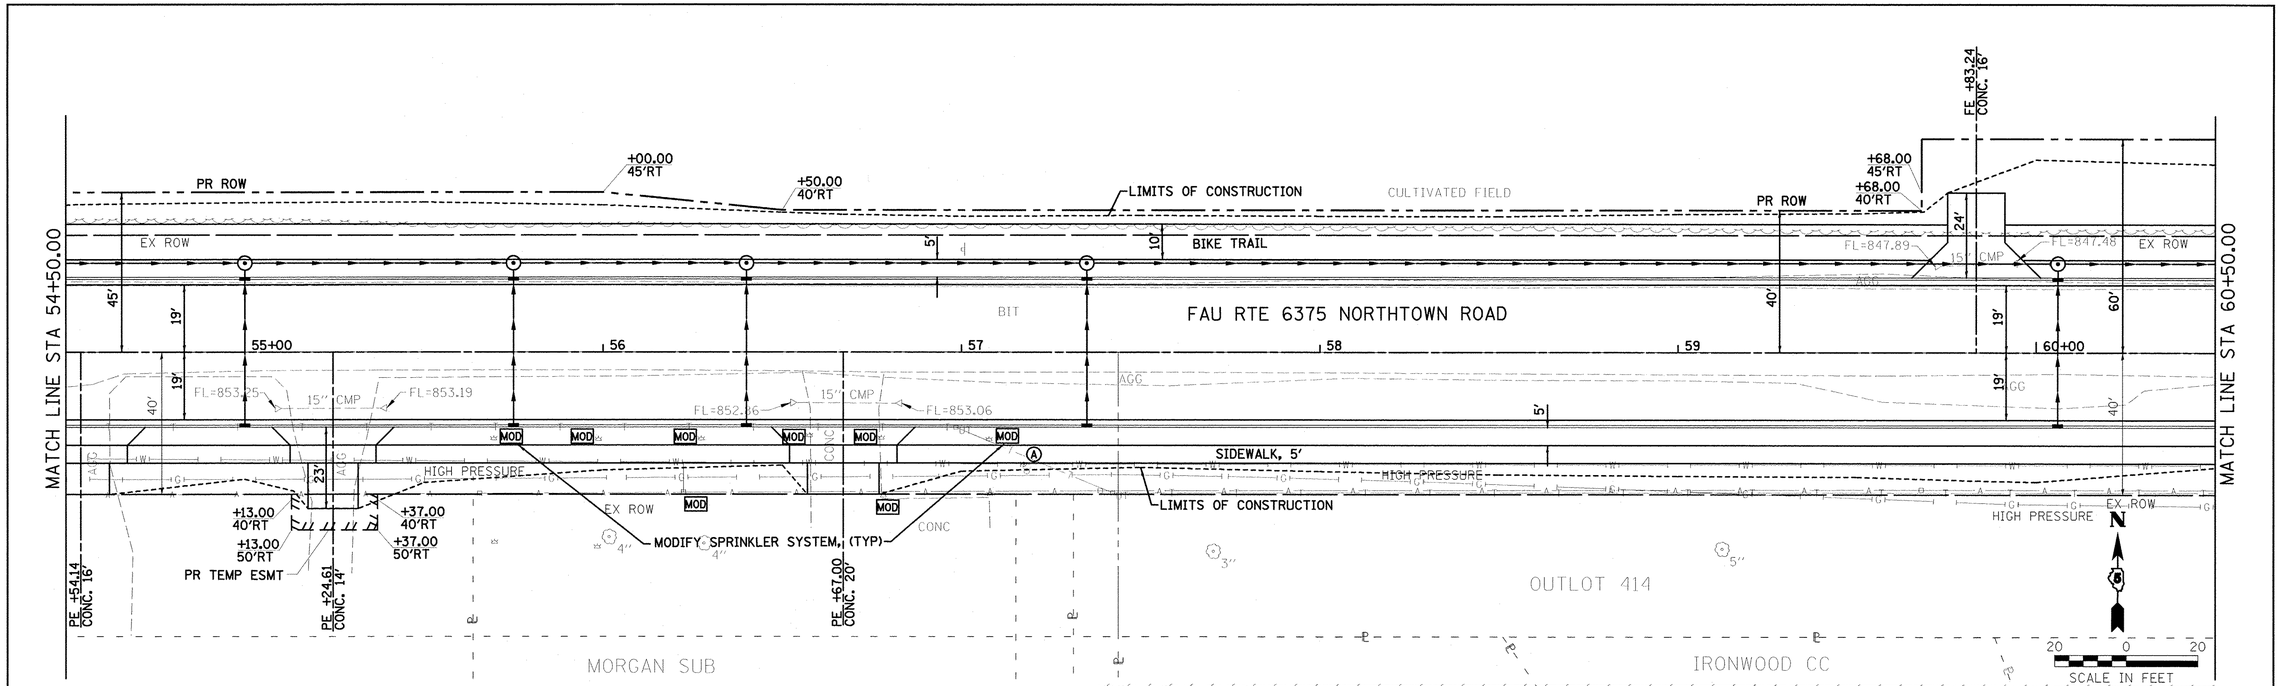

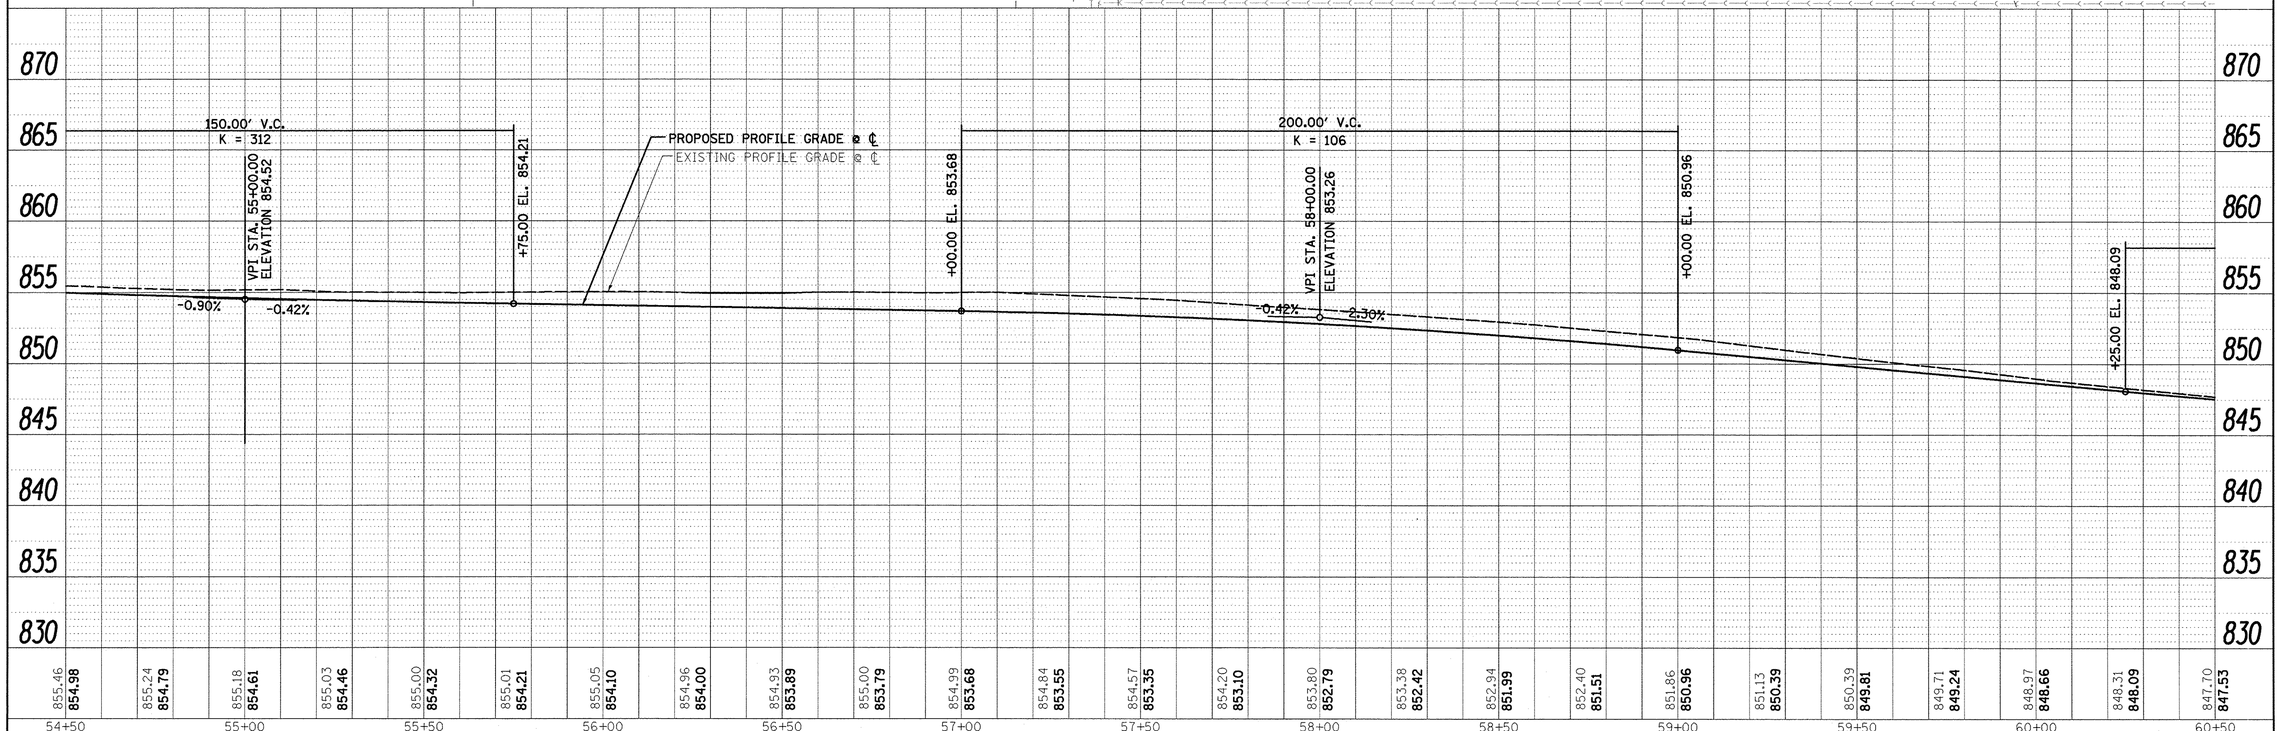

Farnsworth GROUP, INC. 2709 McGraw Drive Bloomington, Illinois 61704 309/663-8435, 309/663-1571 fax		DESIGNED - PJM	REVISED -
		DRAWN - JJO/LAT	REVISED -
		CHECKED - PJM	REVISED -
		DATE - 01/18/13	REVISED -

TOWN OF NORMAL
NORTHTOWN ROAD FROM
1200' WEST OF LINDEN STREET TO TOWANDA AVENUE

PLAN AND PROFILE

SCALE: | SHEET OF SHEETS | STA. 54+50.00 | TO STA. 60+50.00

F.A.U. RTE.	SECTION	COUNTY	TOTAL SHEETS	SHEET NO.
6375	00-00206-00-RP	McLEAN	129	24
		CONTRACT NO. 91479		
	ILLINOIS FED. AID PROJECT			

24-8801