PLAN
SURVEYED
PLOTTED
NOTE BOOK
NO.
ALIGNMENT CHECKED
GRADES CHECKED
CADD FILE NAME
BY
DATE

PROFILE
SURVEYED
PLOTTED
NOTE BOOK
NO.
GRADES CHECKED
ALIGNMENT CHECKED
SIGNATURE (OTATHS CHKD)
BY
DATE

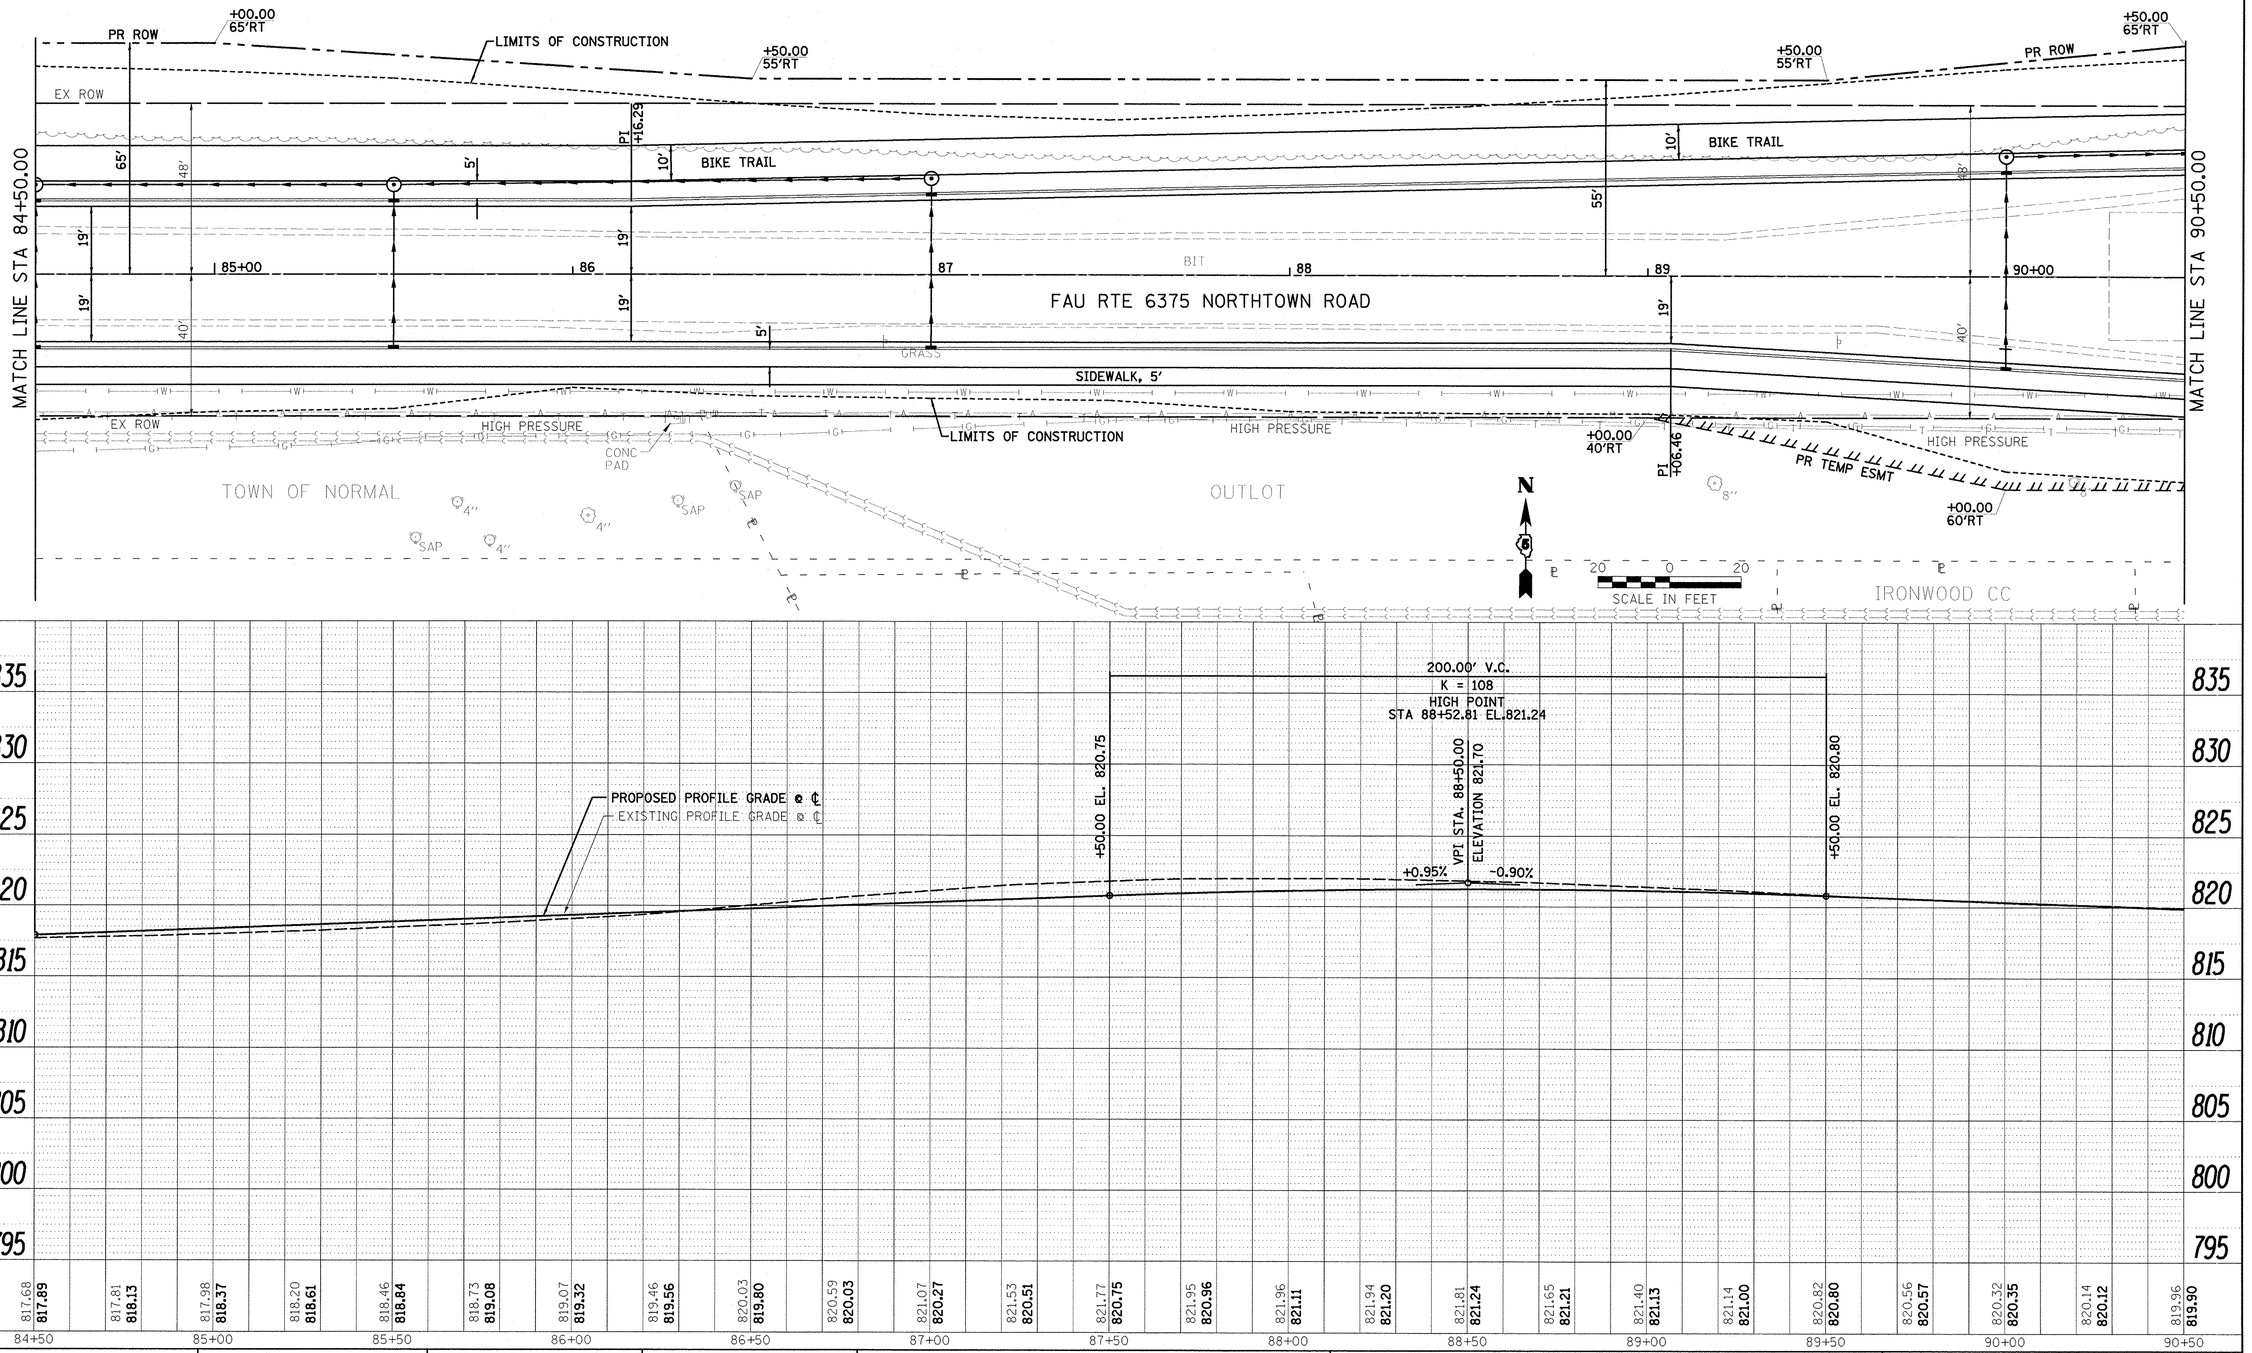

Farnsworth GROUP, INC.
2709 McGraw Drive
Bloomington, Illinois 61704
309/663-8435, 309/663-1571 fax

DESIGNED - PJM		REVISED -	
DRAWN - JJO/LAT		REVISED -	
CHECKED - PJM		REVISED -	
DATE - 01/18/13		REVISED -	

TOWN OF NORMAL
NORTHTOWN ROAD FROM
1200' WEST OF LINDEN STREET TO TOWANDA AVENUE

PLAN AND PROFILE

SCALE: | SHEET OF SHEETS | STA. 84+50.00 | TO STA. 90+50.00

F.A.U. RTE.	SECTION	COUNTY	TOTAL SHEETS	SHEET NO.
6375	00-00206-00-RP	McLEAN	129	29

CONTRACT NO. 91479

ILLINOIS | FED. AID PROJECT

24-8801