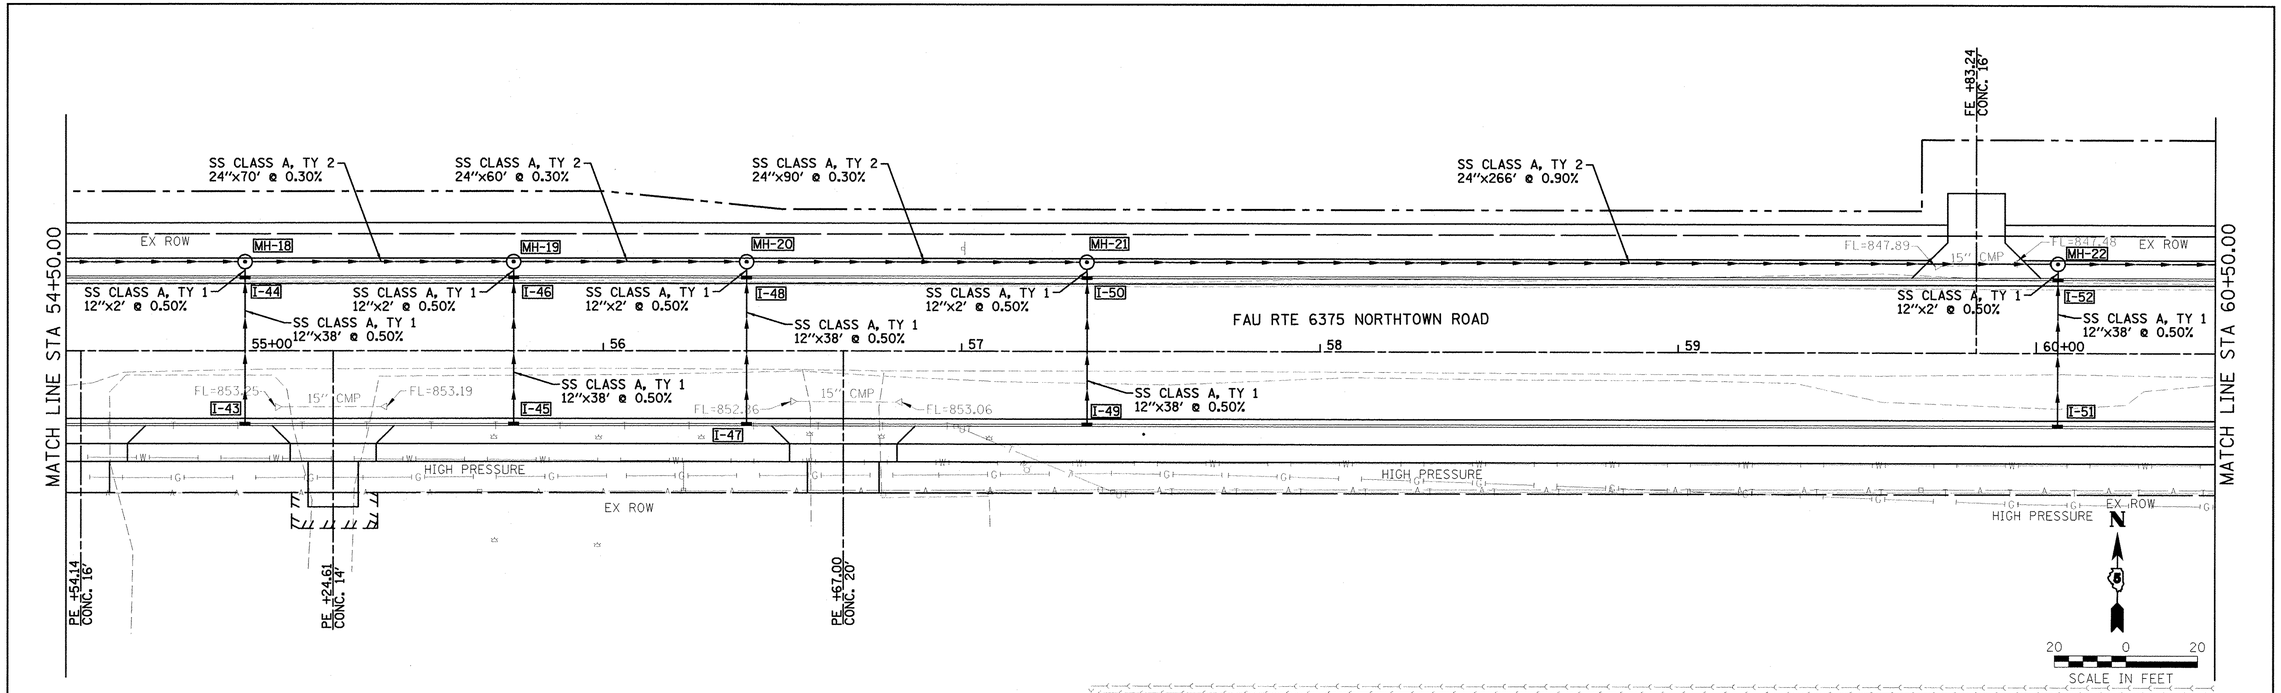

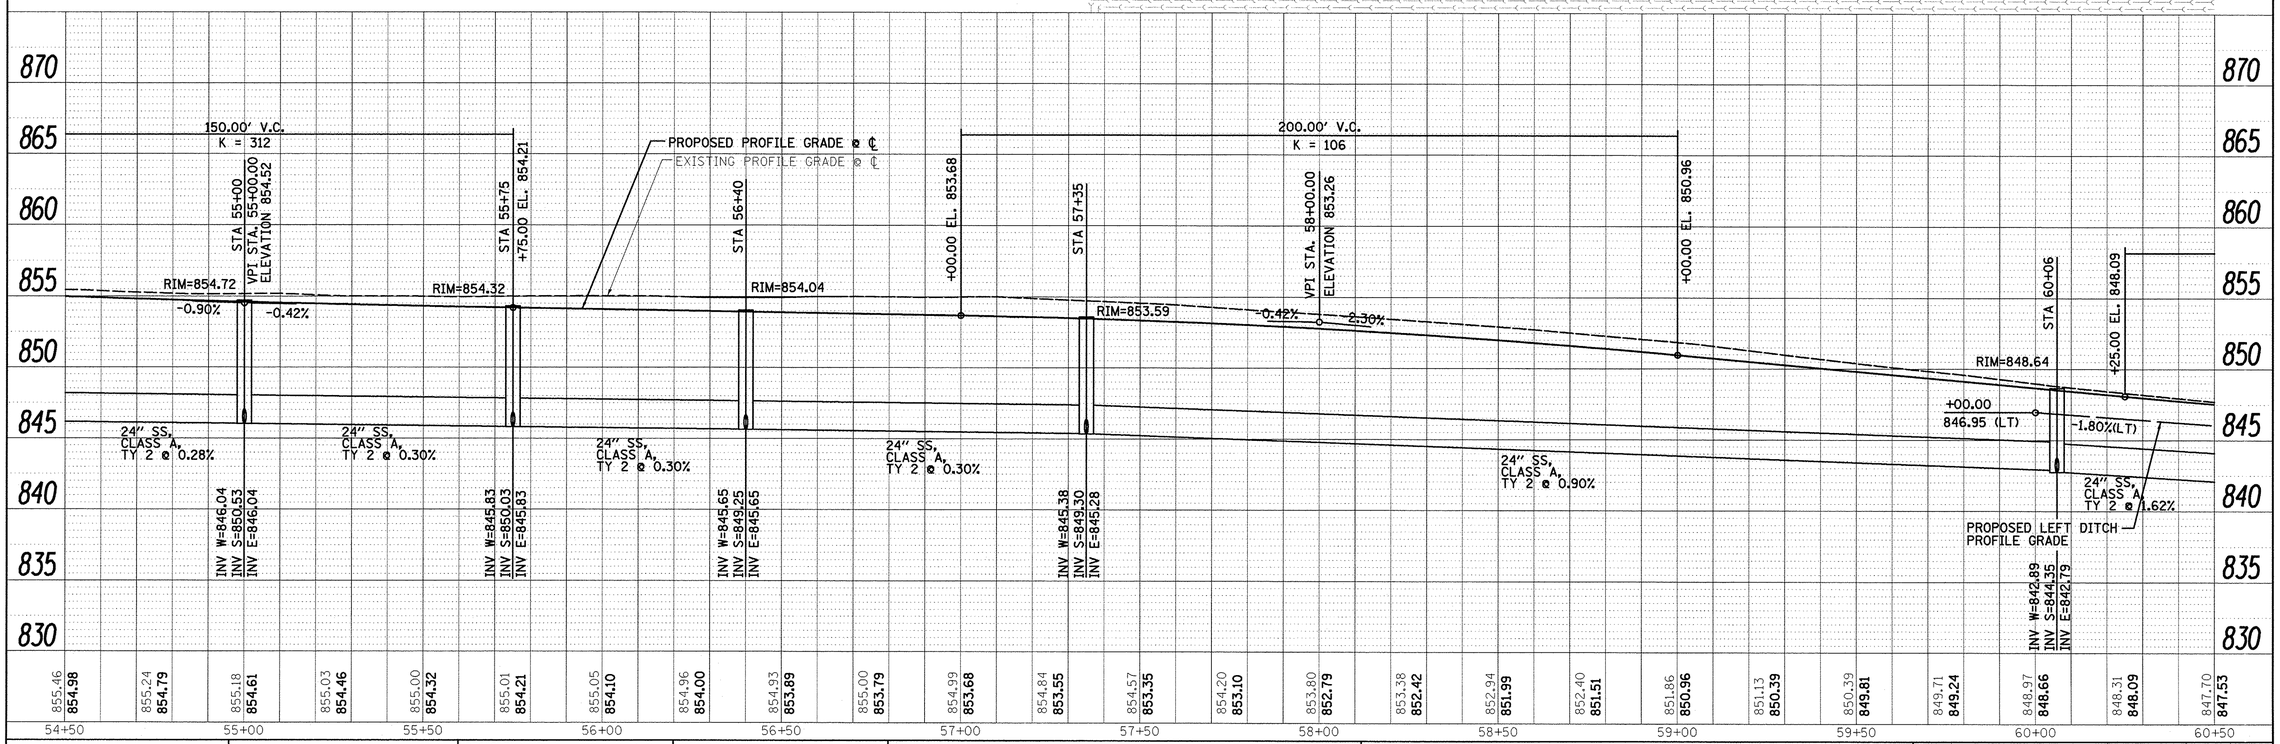

PLAN — SURVEYED / DRAWN / QUANTITIES / NOTE BOOK / NO. — BY / DATE

PROFILE — SURVEYED / DRAWN / QUANTITIES / GRADES CHECKED / BM NOTED / PROFILE (STA+HS CH+RD) / NOTE BOOK — BY / DATE

Farnsworth GROUP, INC.
2709 McGraw Drive
Bloomington, Illinois 61704
309/663-8435, 309/663-1571 fax

DESIGNED - PJM	REVISED -
DRAWN - JJO/LAT	REVISED -
CHECKED - PJM	REVISED -
DATE - 01/18/13	REVISED -

TOWN OF NORMAL
NORTHTOWN ROAD FROM
1200' WEST OF LINDEN STREET TO TOWANDA AVENUE

DRAINAGE PLAN AND PROFILE

SCALE: | SHEET OF SHEETS | STA. 54+50.00 TO STA. 60+50.00

F.A.U. RTE.	SECTION	COUNTY	TOTAL SHEETS	SHEET NO.
6375	00-00206-00-RP	McLEAN	129	65

CONTRACT NO. 91479

ILLINOIS FED. AID PROJECT

24-8801