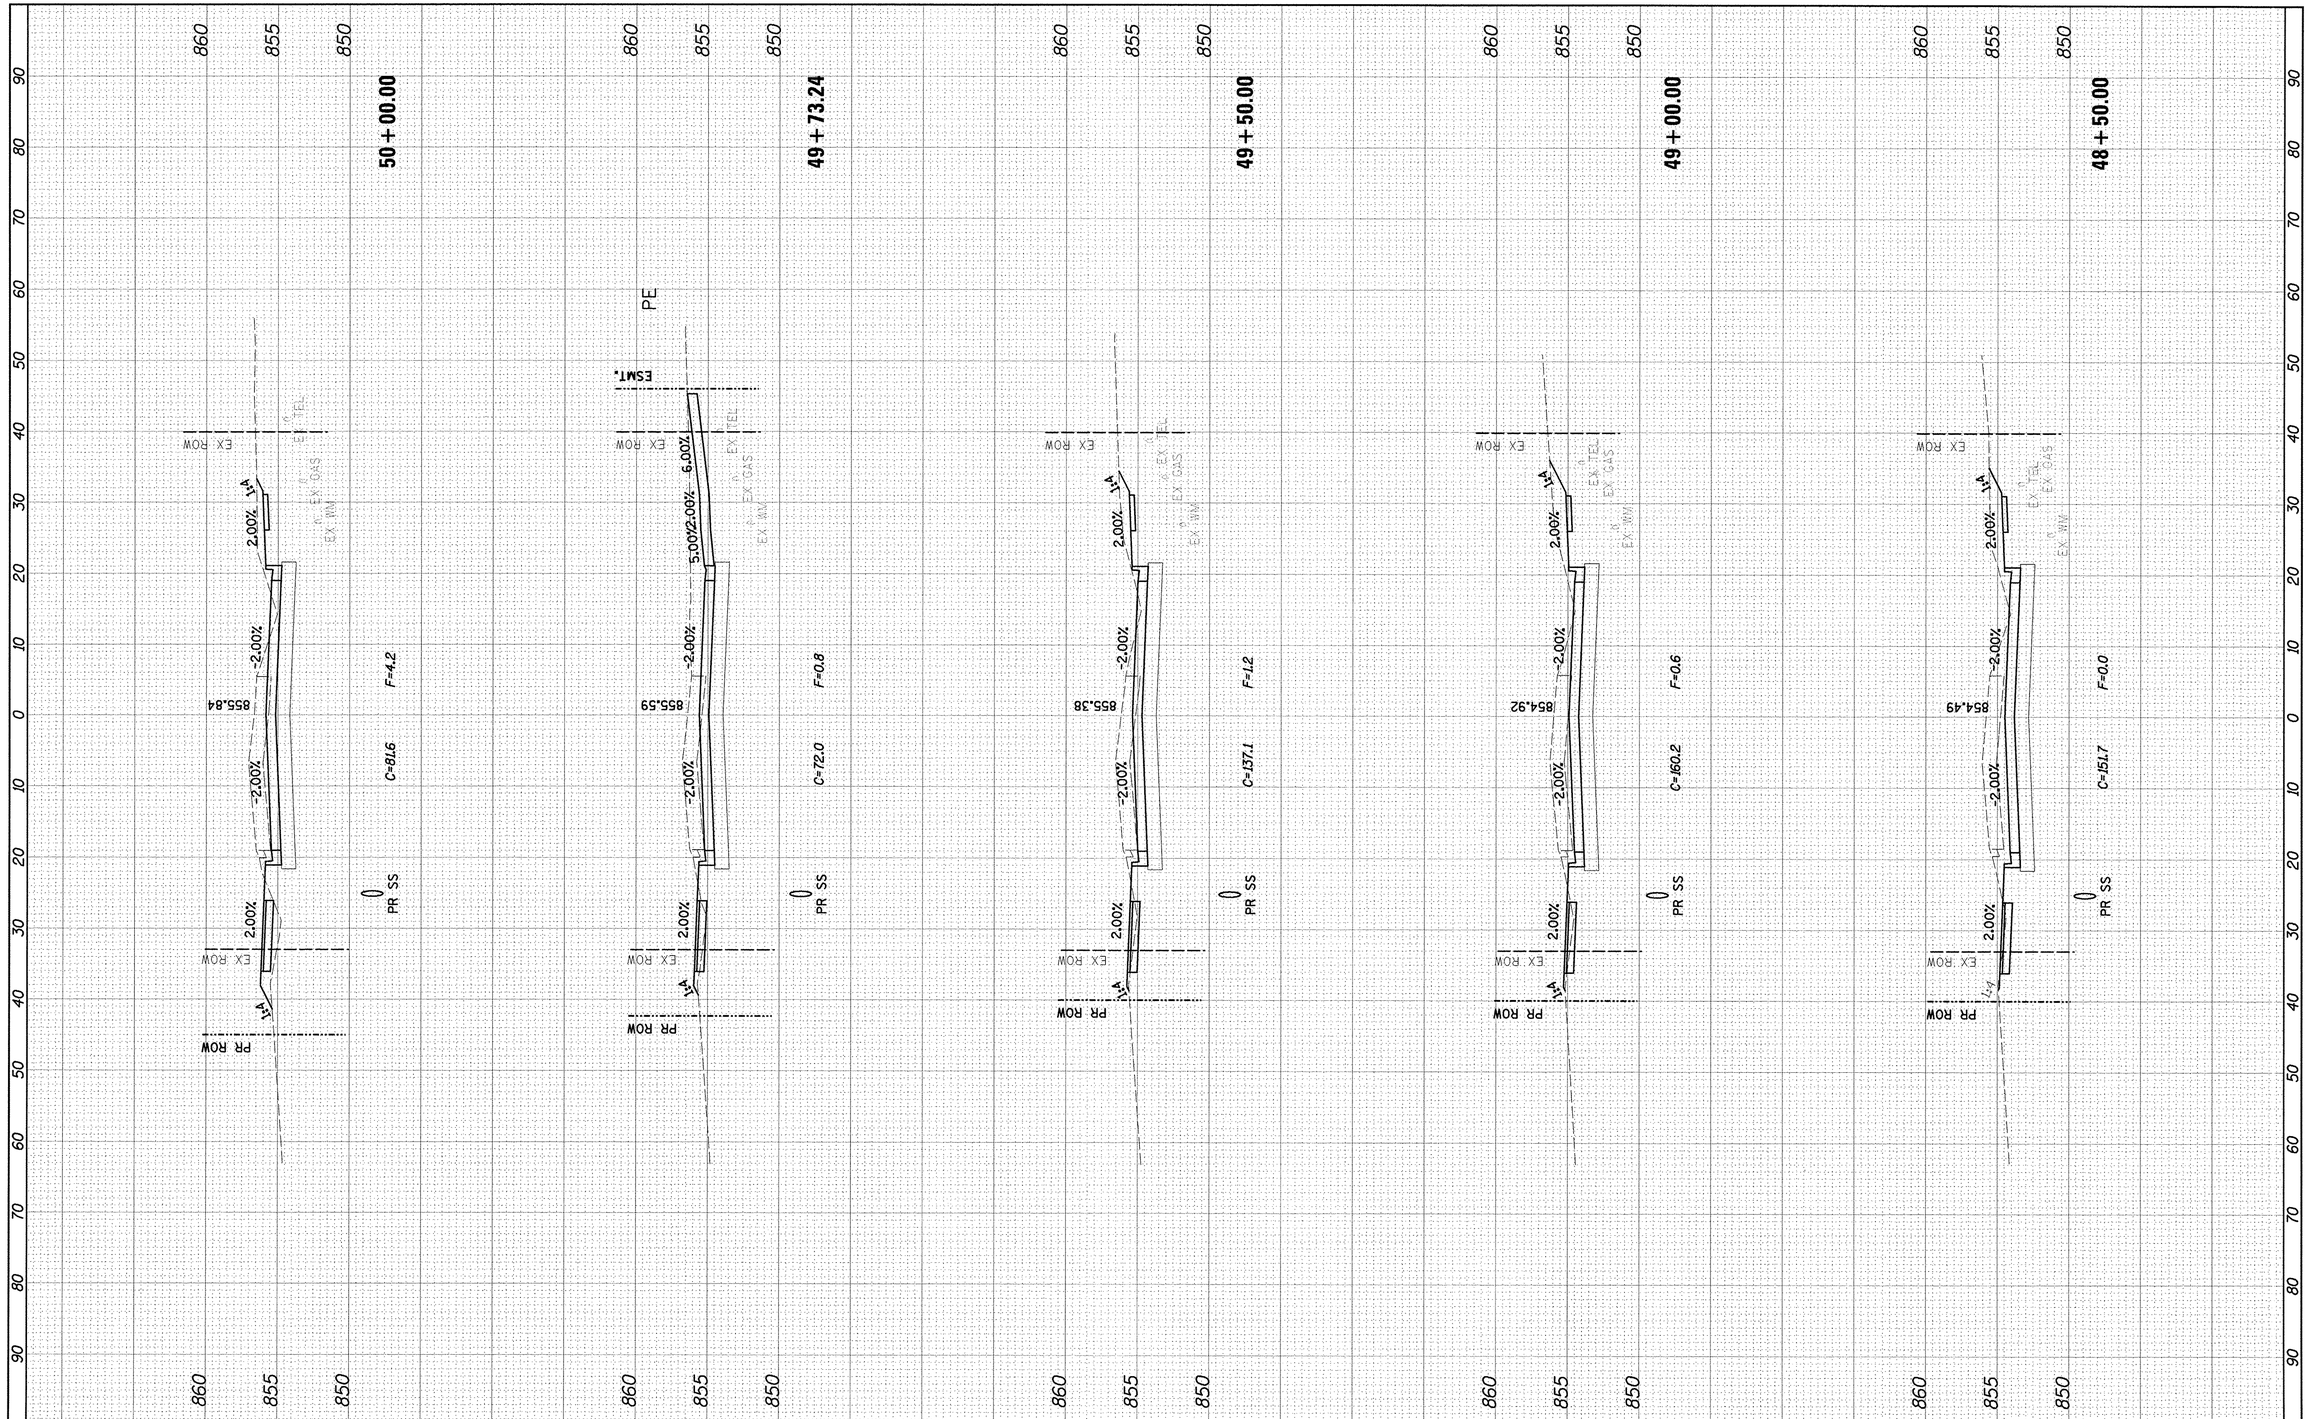


| FINAL SURVEY | BY | DATE |
|---|---|---|
| SURVEYED | | |
| PLOTTED | | |
| TEMPLATE | | |
| AREAS | | |
| AREAS CHECKED | | |
| NOTE BOOK NO. | | |

| ORIGINAL SURVEY | BY | DATE |
|---|---|---|
| SURVEYED | | |
| PLOTTED | | |
| TEMPLATE | | |
| AREAS | | |
| AREAS CHECKED | | |
| NOTE BOOK NO. | | |


Farnsworth GROUP, INC.
2709 McGraw Drive
Bloomington, Illinois 61704
309/663-8435, 309/663-1571 fax


| | |
|---|---|
| DESIGNED - PJM | REVISED - |
| DRAWN - JJO/LAT | REVISED - |
| CHECKED - PJM | REVISED - |
| DATE - 01/18/13 | REVISED - |

**TOWN OF NORMAL**
**NORTHTOWN ROAD FROM**
**1200' WEST OF LINDEN STREET TO TOWANDA AVENUE**

**NORTHTOWN ROAD**
**CROSS SECTIONS**

SCALE: | SHEET OF SHEETS | STA. 48+50.00 TO STA. 50+00.00

| F.A.U. RTE. | SECTION | COUNTY | TOTAL SHEETS | SHEET NO. |
|---|---|---|---|---|
| 6375 | 00-00206-00-RP | McLEAN | 129 | 104 |

**CONTRACT NO. 91479**

ILLINOIS FED. AID PROJECT

24-8801