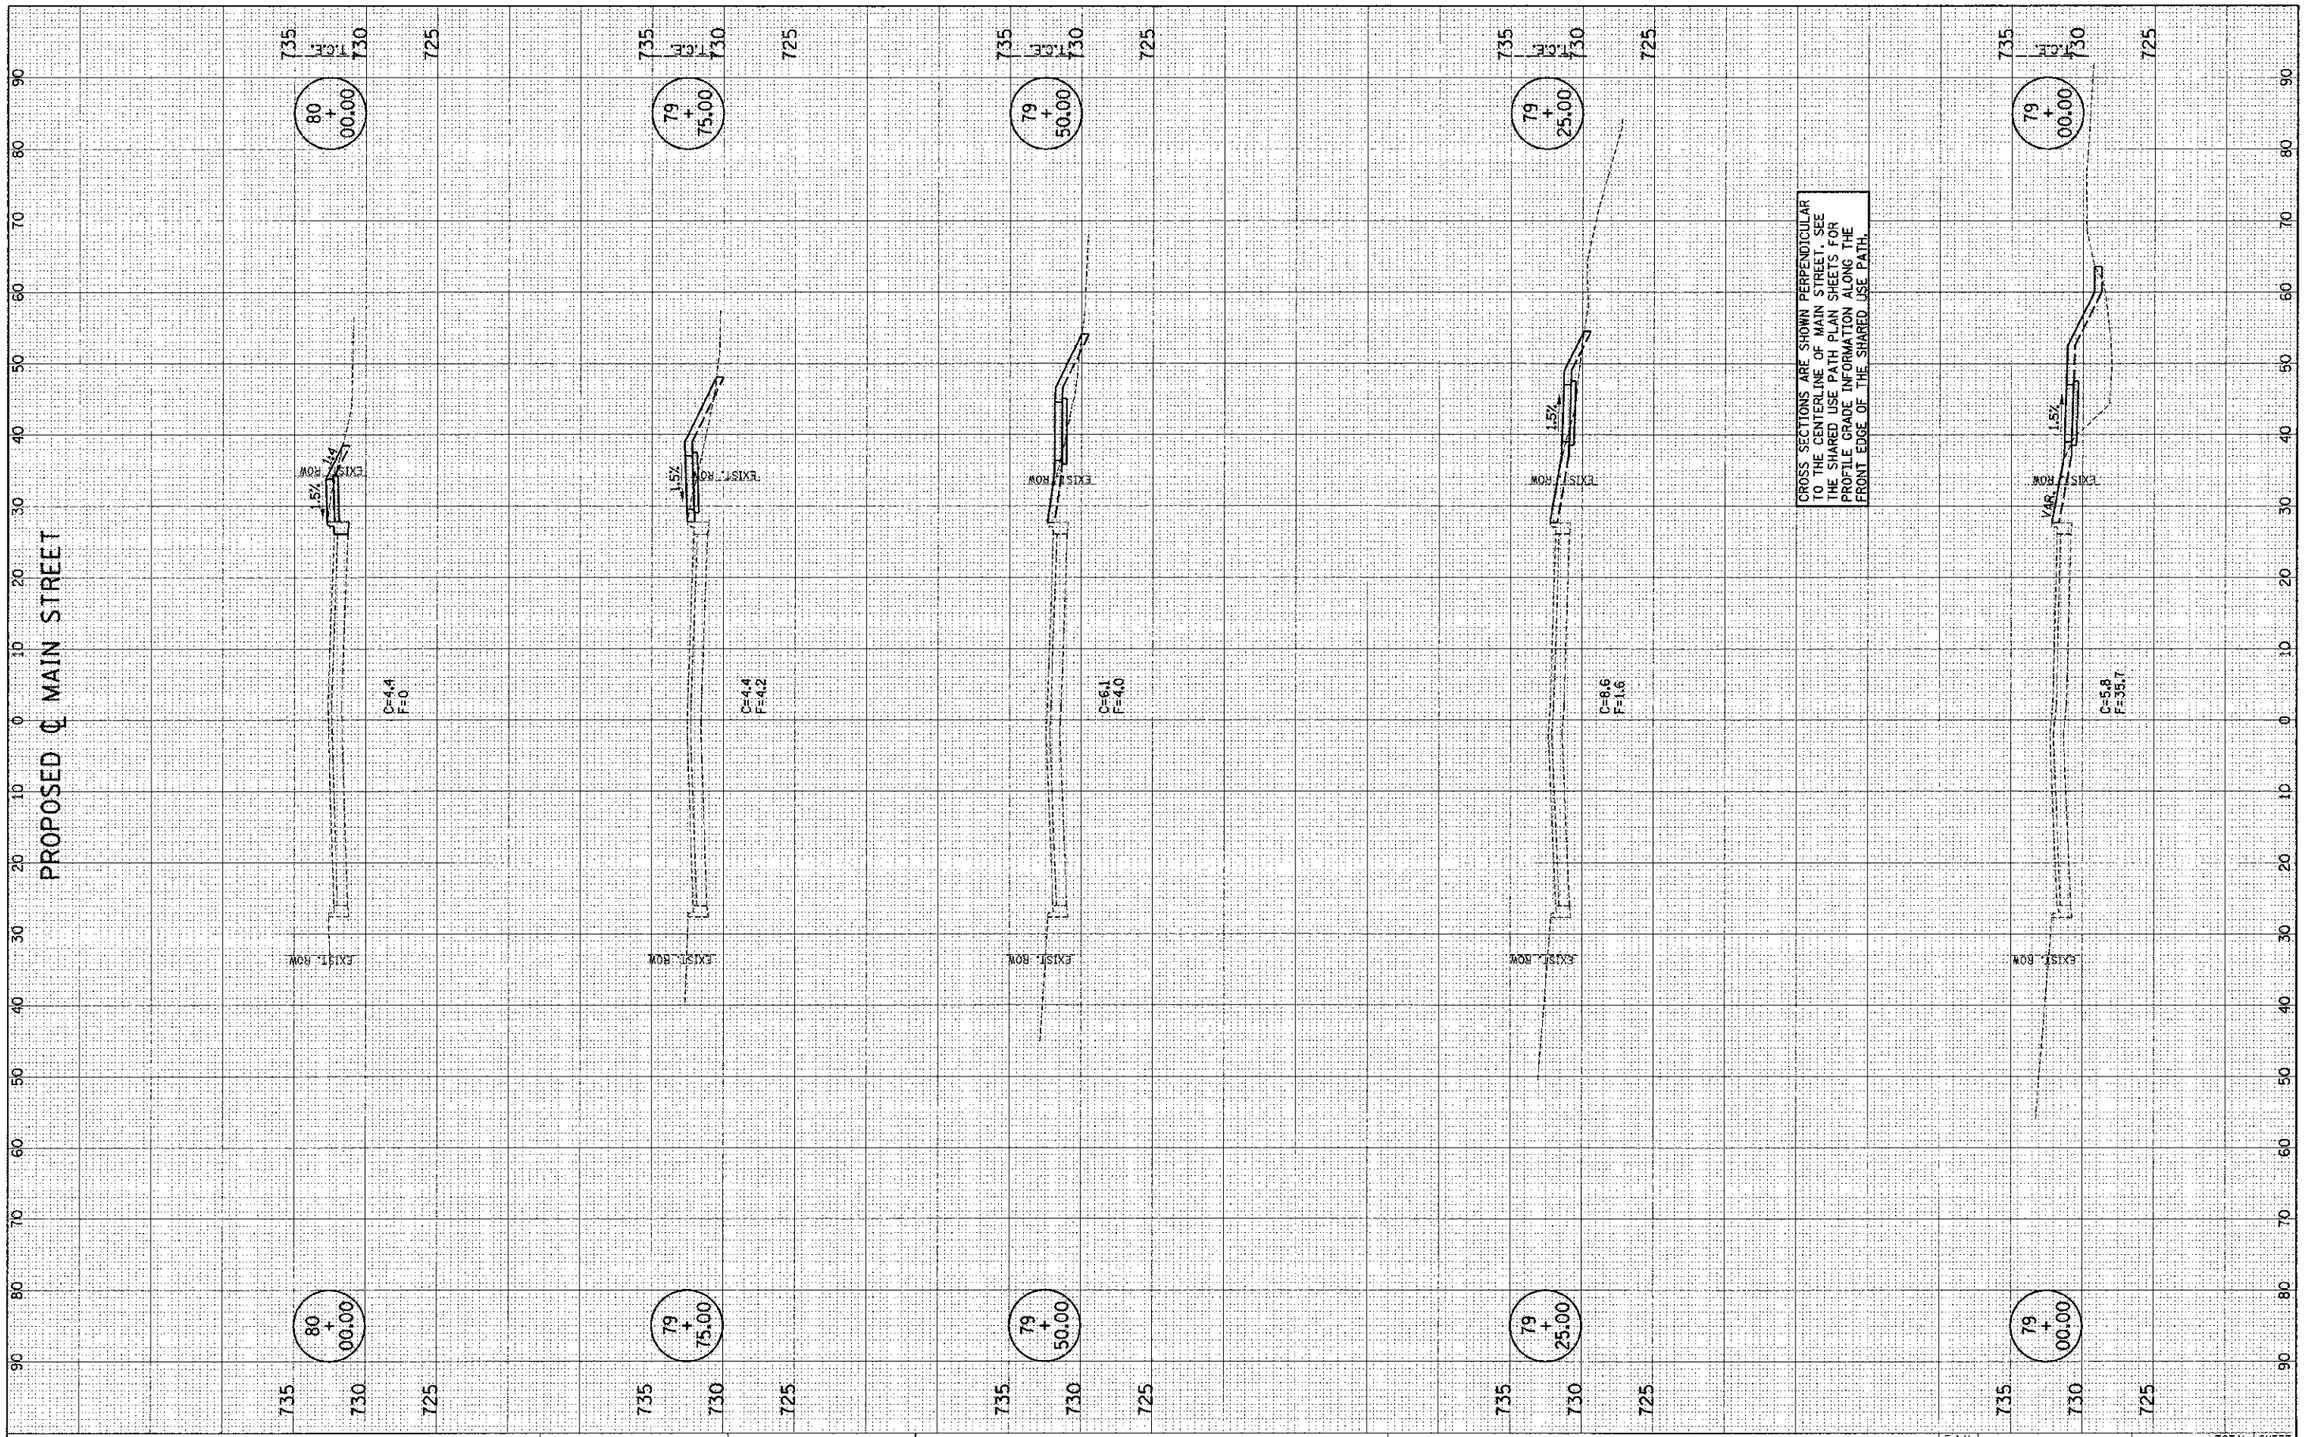

FILE NAME =
p:\U0070062_Urbana - Main Street ITEP\Plans\sheets\16-xs-walk.dgn

PLOT DATE =
3/6/2013 11:07:17 PM

DESIGNED	- J.A.J.	REVISED	-
DRAWN	- J.L.B.	REVISED	-
CHECKED	- S.M.W.	REVISED	-
DATE	- 03/2013	REVISED	-

STATE OF ILLINOIS
DEPARTMENT OF TRANSPORTATION

CROSS SECTIONS - SHARED USE PATH

SCALE : 1" = 10' HOR. 1" = 5' VERT. | SHEET NO. 73 OF 75 SHEETS | STA. 79+00.00 TO STA. 80+00.00

F.A.U. RTE.	SECTION	COUNTY	TOTAL SHEETS	SHEET NO.
7124	09-00483-01-RS	CHAMPAIGN	75	73
	MAIN STREET	CONTRACT NO. 91480		
FED. ROAD DIST. NO.	ILLINOIS	FED. AID PROJECT		