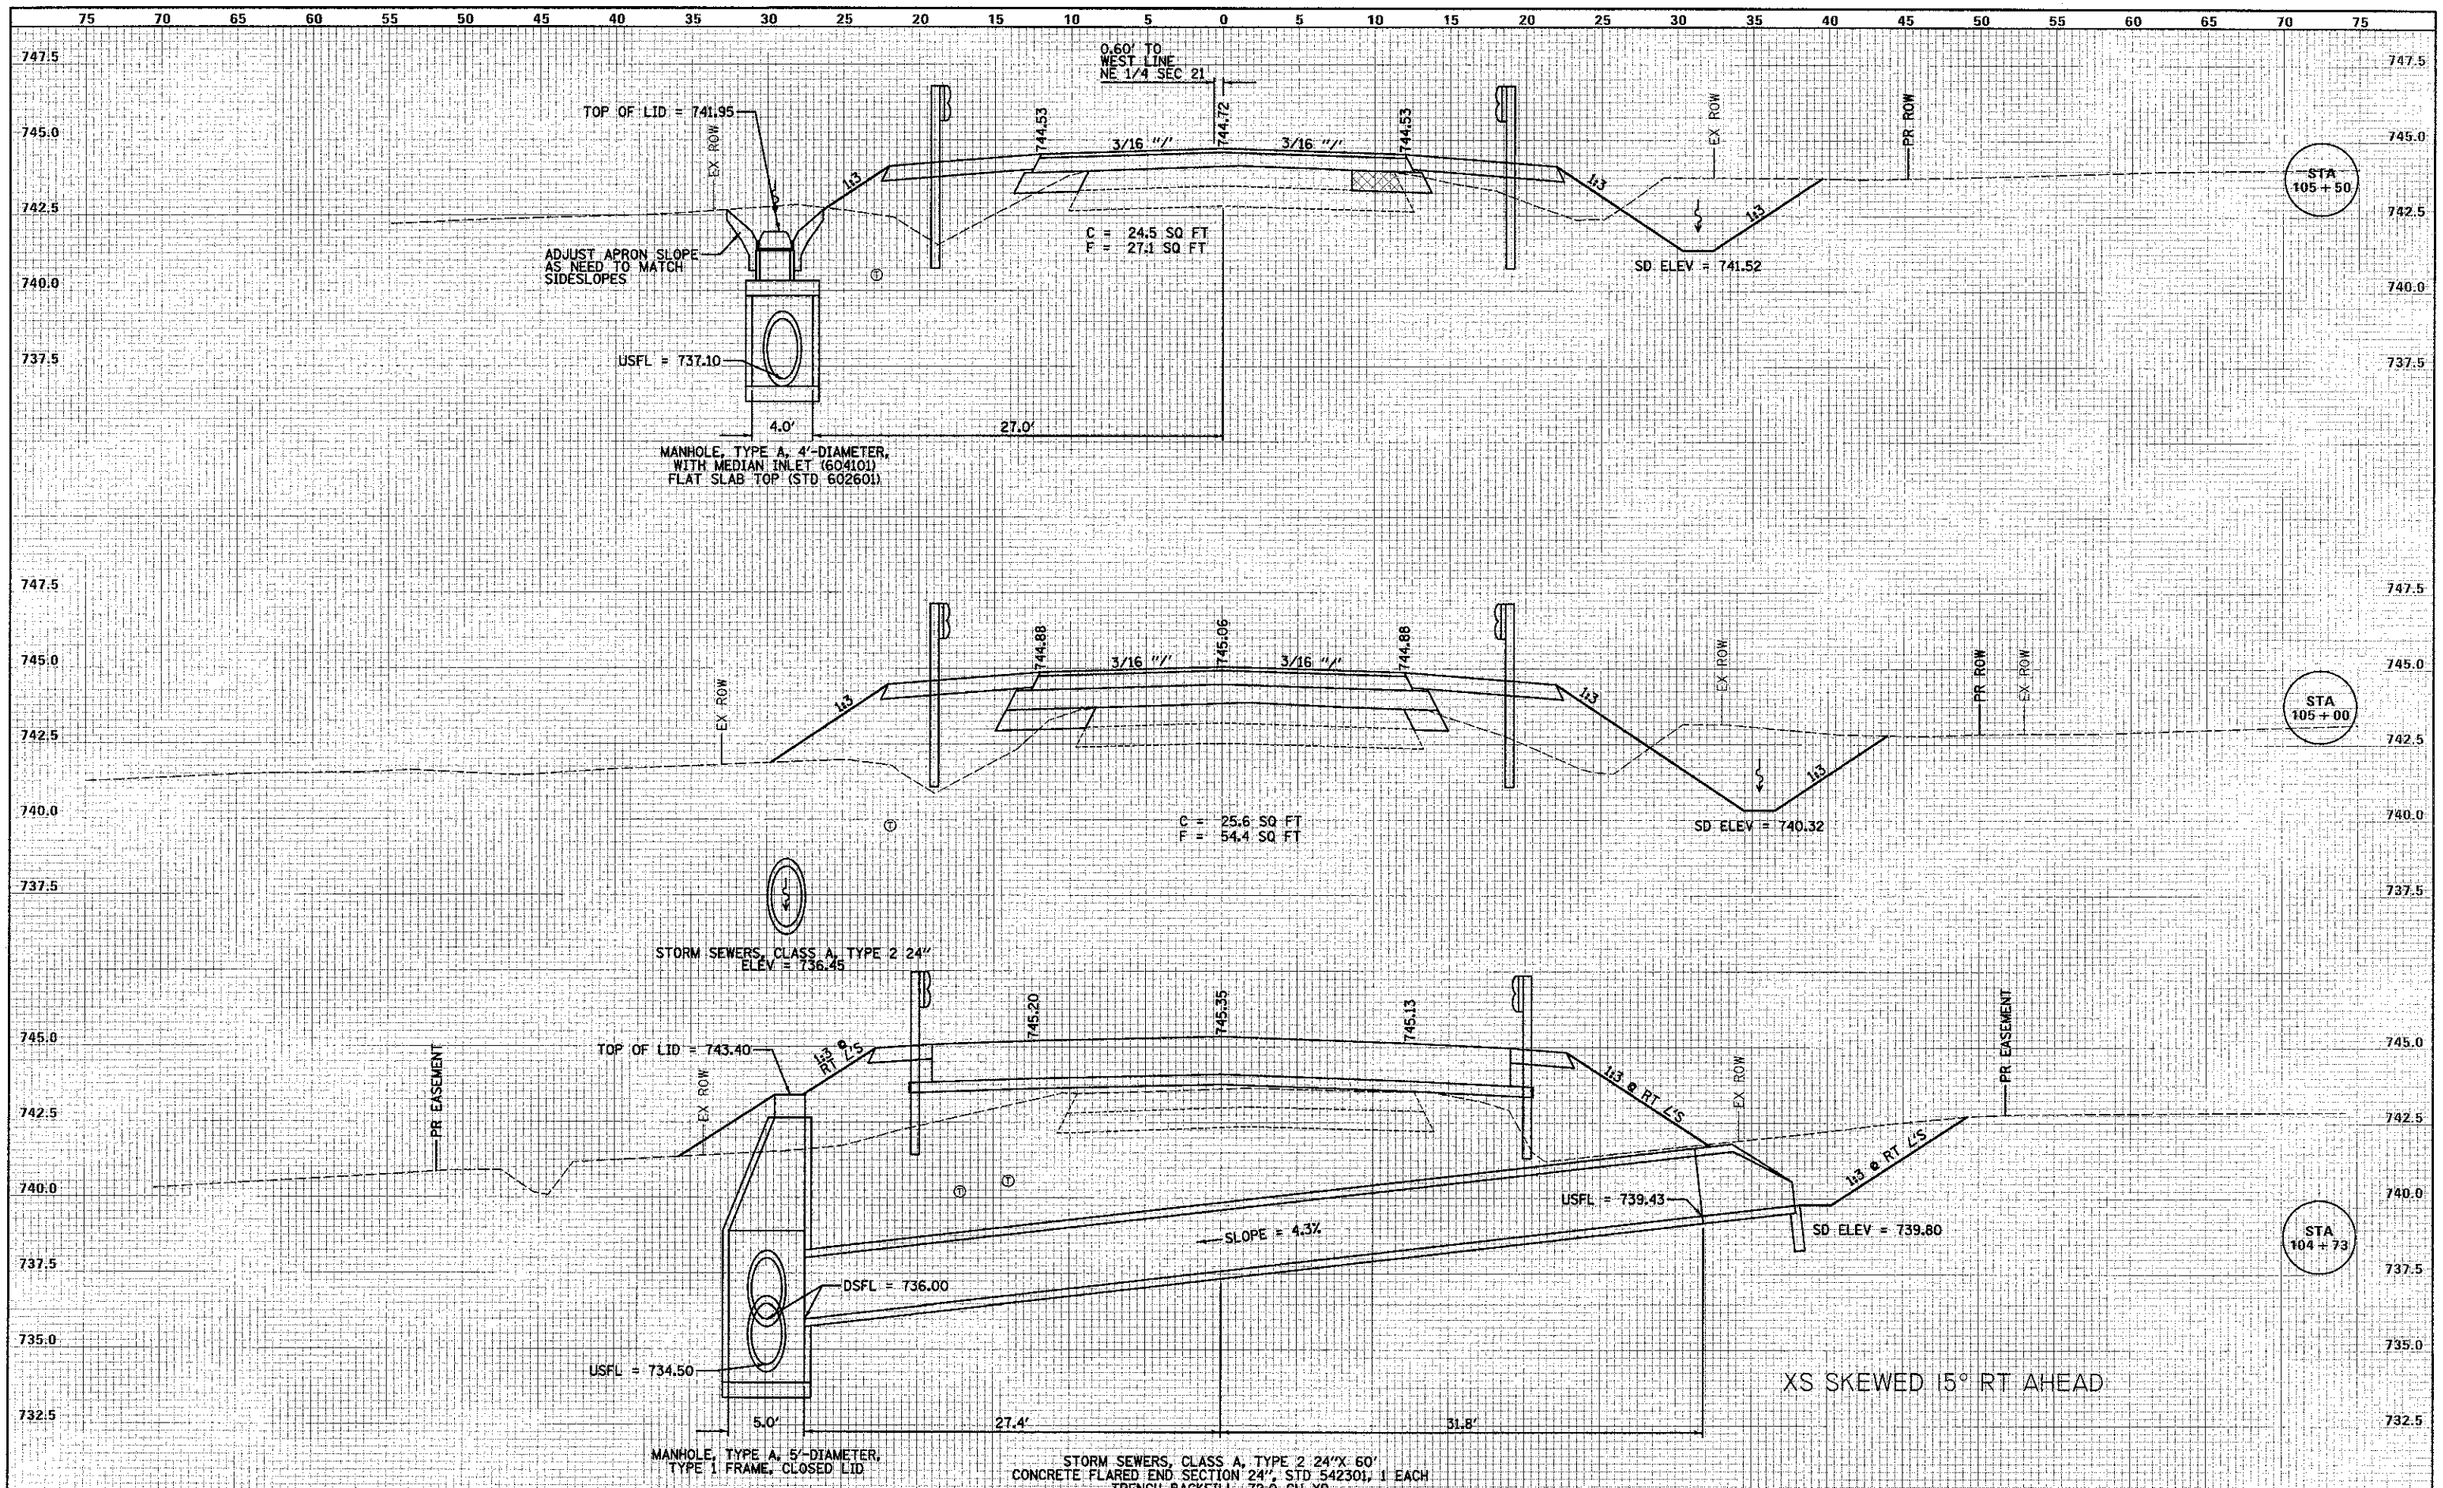

FILE NAME = G:\IDOT\1003E\05 Plans\Current\S_XS_11015.dgn	USER NAME = sec	DESIGNED - SEB	REVISED - SEB - 1/16/13
		DRAWN - EBB	REVISED -
	PLOT SCALE = 5.0000 ' / in.	CHECKED - SRW	REVISED -
	PLOT DATE = 1/17/2013	DATE - 6-21-12	REVISED -

ADAMS COUNTY
HIGHWAY DEPARTMENT

FAS 1598 (CH 27 /CANNONBALL ROAD)
CROSS SECTIONS
STA 104 + 73 TO STA 105 + 50

SCALE: 1"=5' H 1"=2.5' V | SHEET NO. 4 OF 5 SHEETS | STA. TO STA.

F.A.S. RTE.	SECTION	COUNTY	TOTAL SHEETS	SHEET NO.
1598	11-002118-00-BR	ADAMS	53	52

CONTRACT NO. 93590

ILLINOIS FED. AID PROJECT