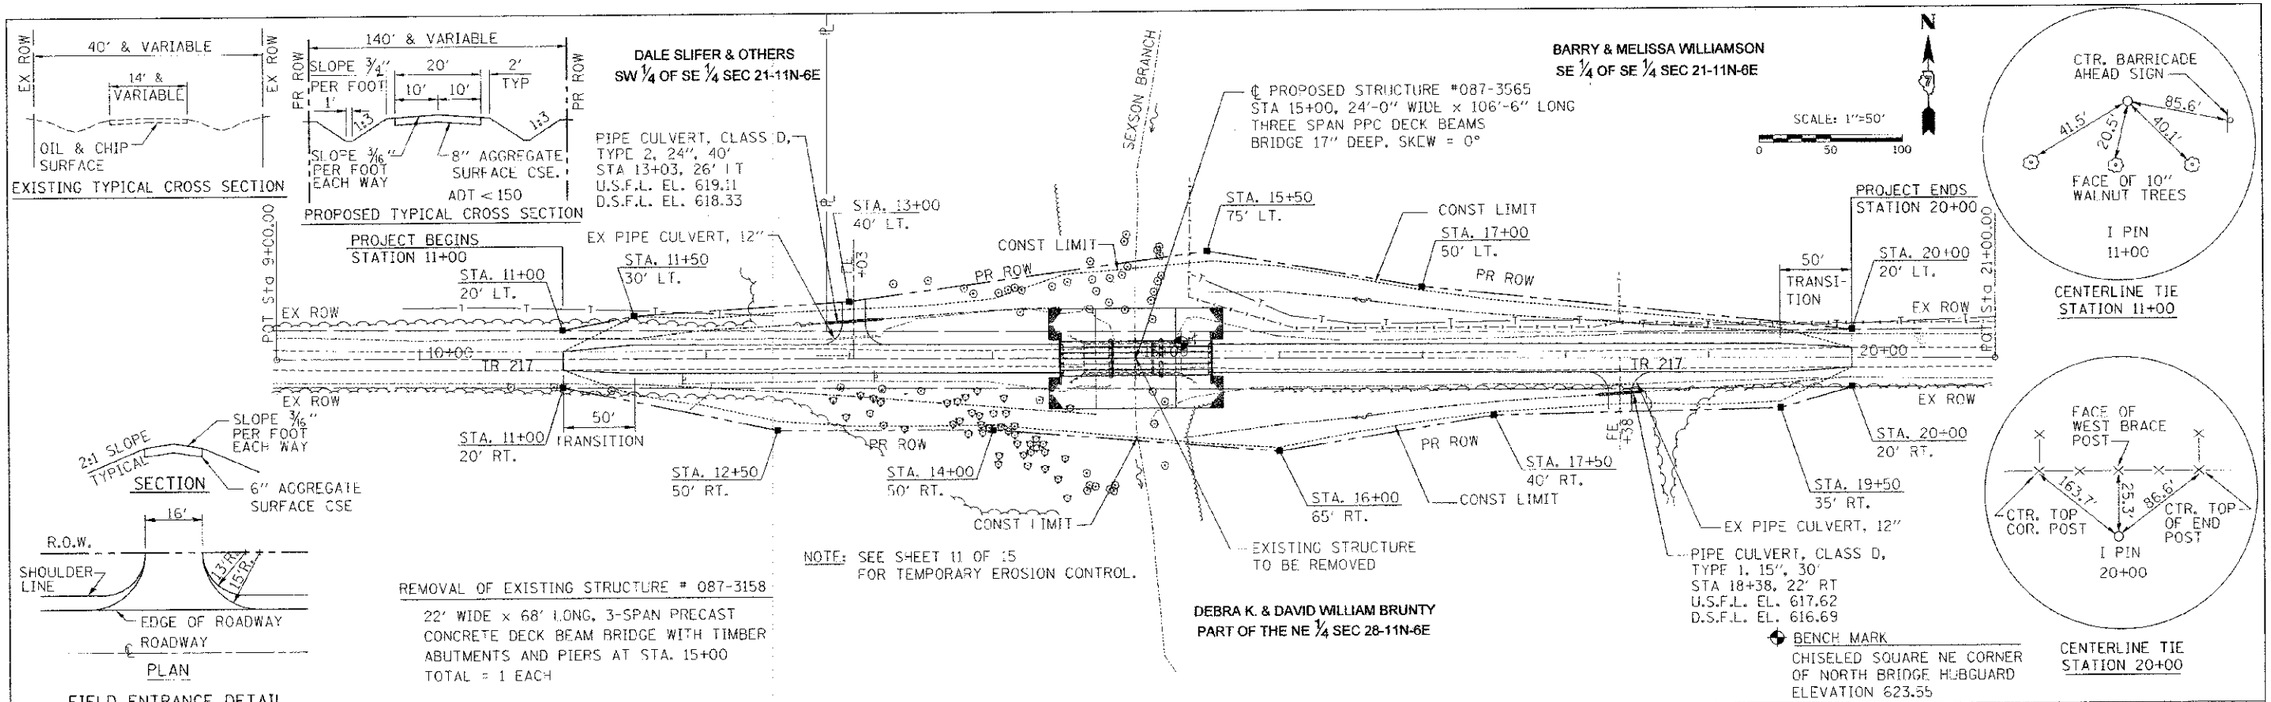

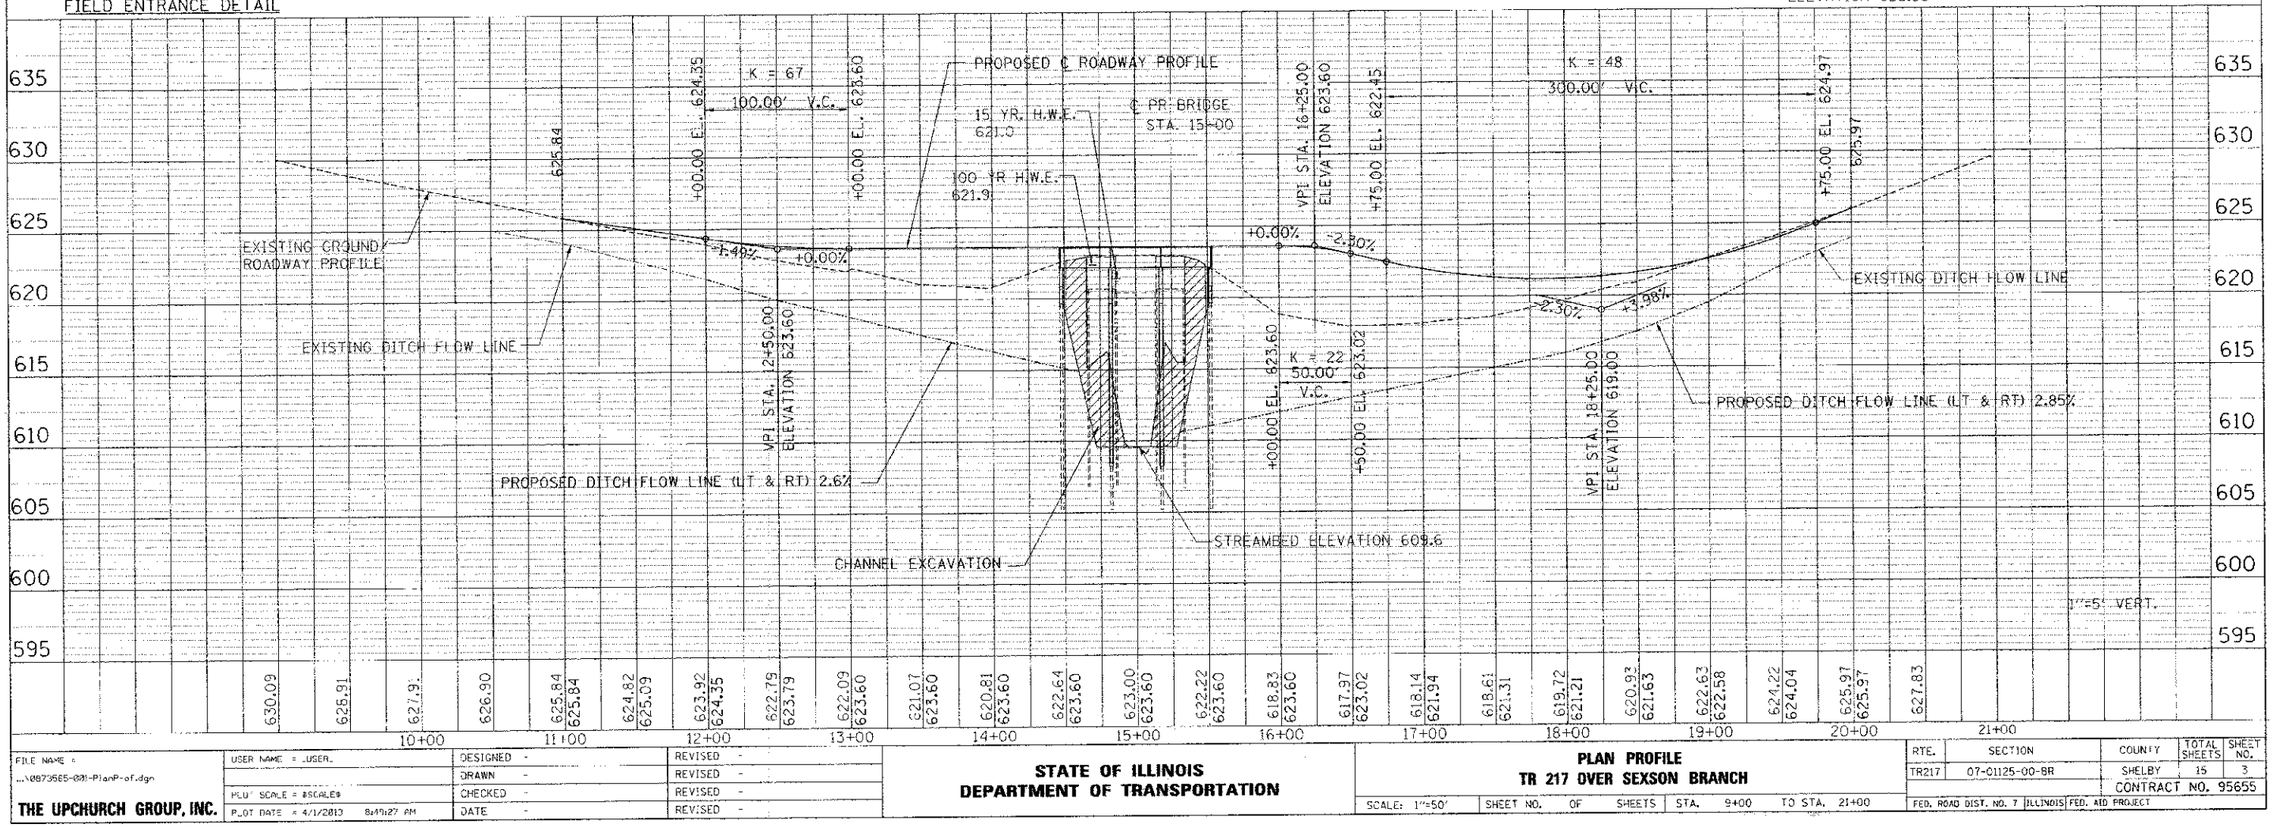

FILE NAME = ...\087Ø565-Ø3I-PlanP-of.dgn	USER NAME = USER	DESIGNED -	REVISED -
		DRAWN -	REVISED -
	PLOT SCALE = #SCALE#	CHECKED -	REVISED -
THE UPCHURCH GROUP, INC.	PLOT DATE = 4/1/2013 8:49:27 AM	DATE -	REVISED -

STATE OF ILLINOIS
DEPARTMENT OF TRANSPORTATION

PLAN PROFILE
TR 217 OVER SEXSON BRANCH

SCALE: 1"=50' | SHEET NO. OF SHEETS | STA. 9+00 TO STA. 21+00

RTE.	SECTION	COUNTY	TOTAL SHEETS	SHEET NO.
TR217	07-01125-00-BR	SHELBY	15	3
		CONTRACT NO. 95655		
FED. ROAD DIST. NO. 7	ILLINOIS	FED. AID PROJECT		