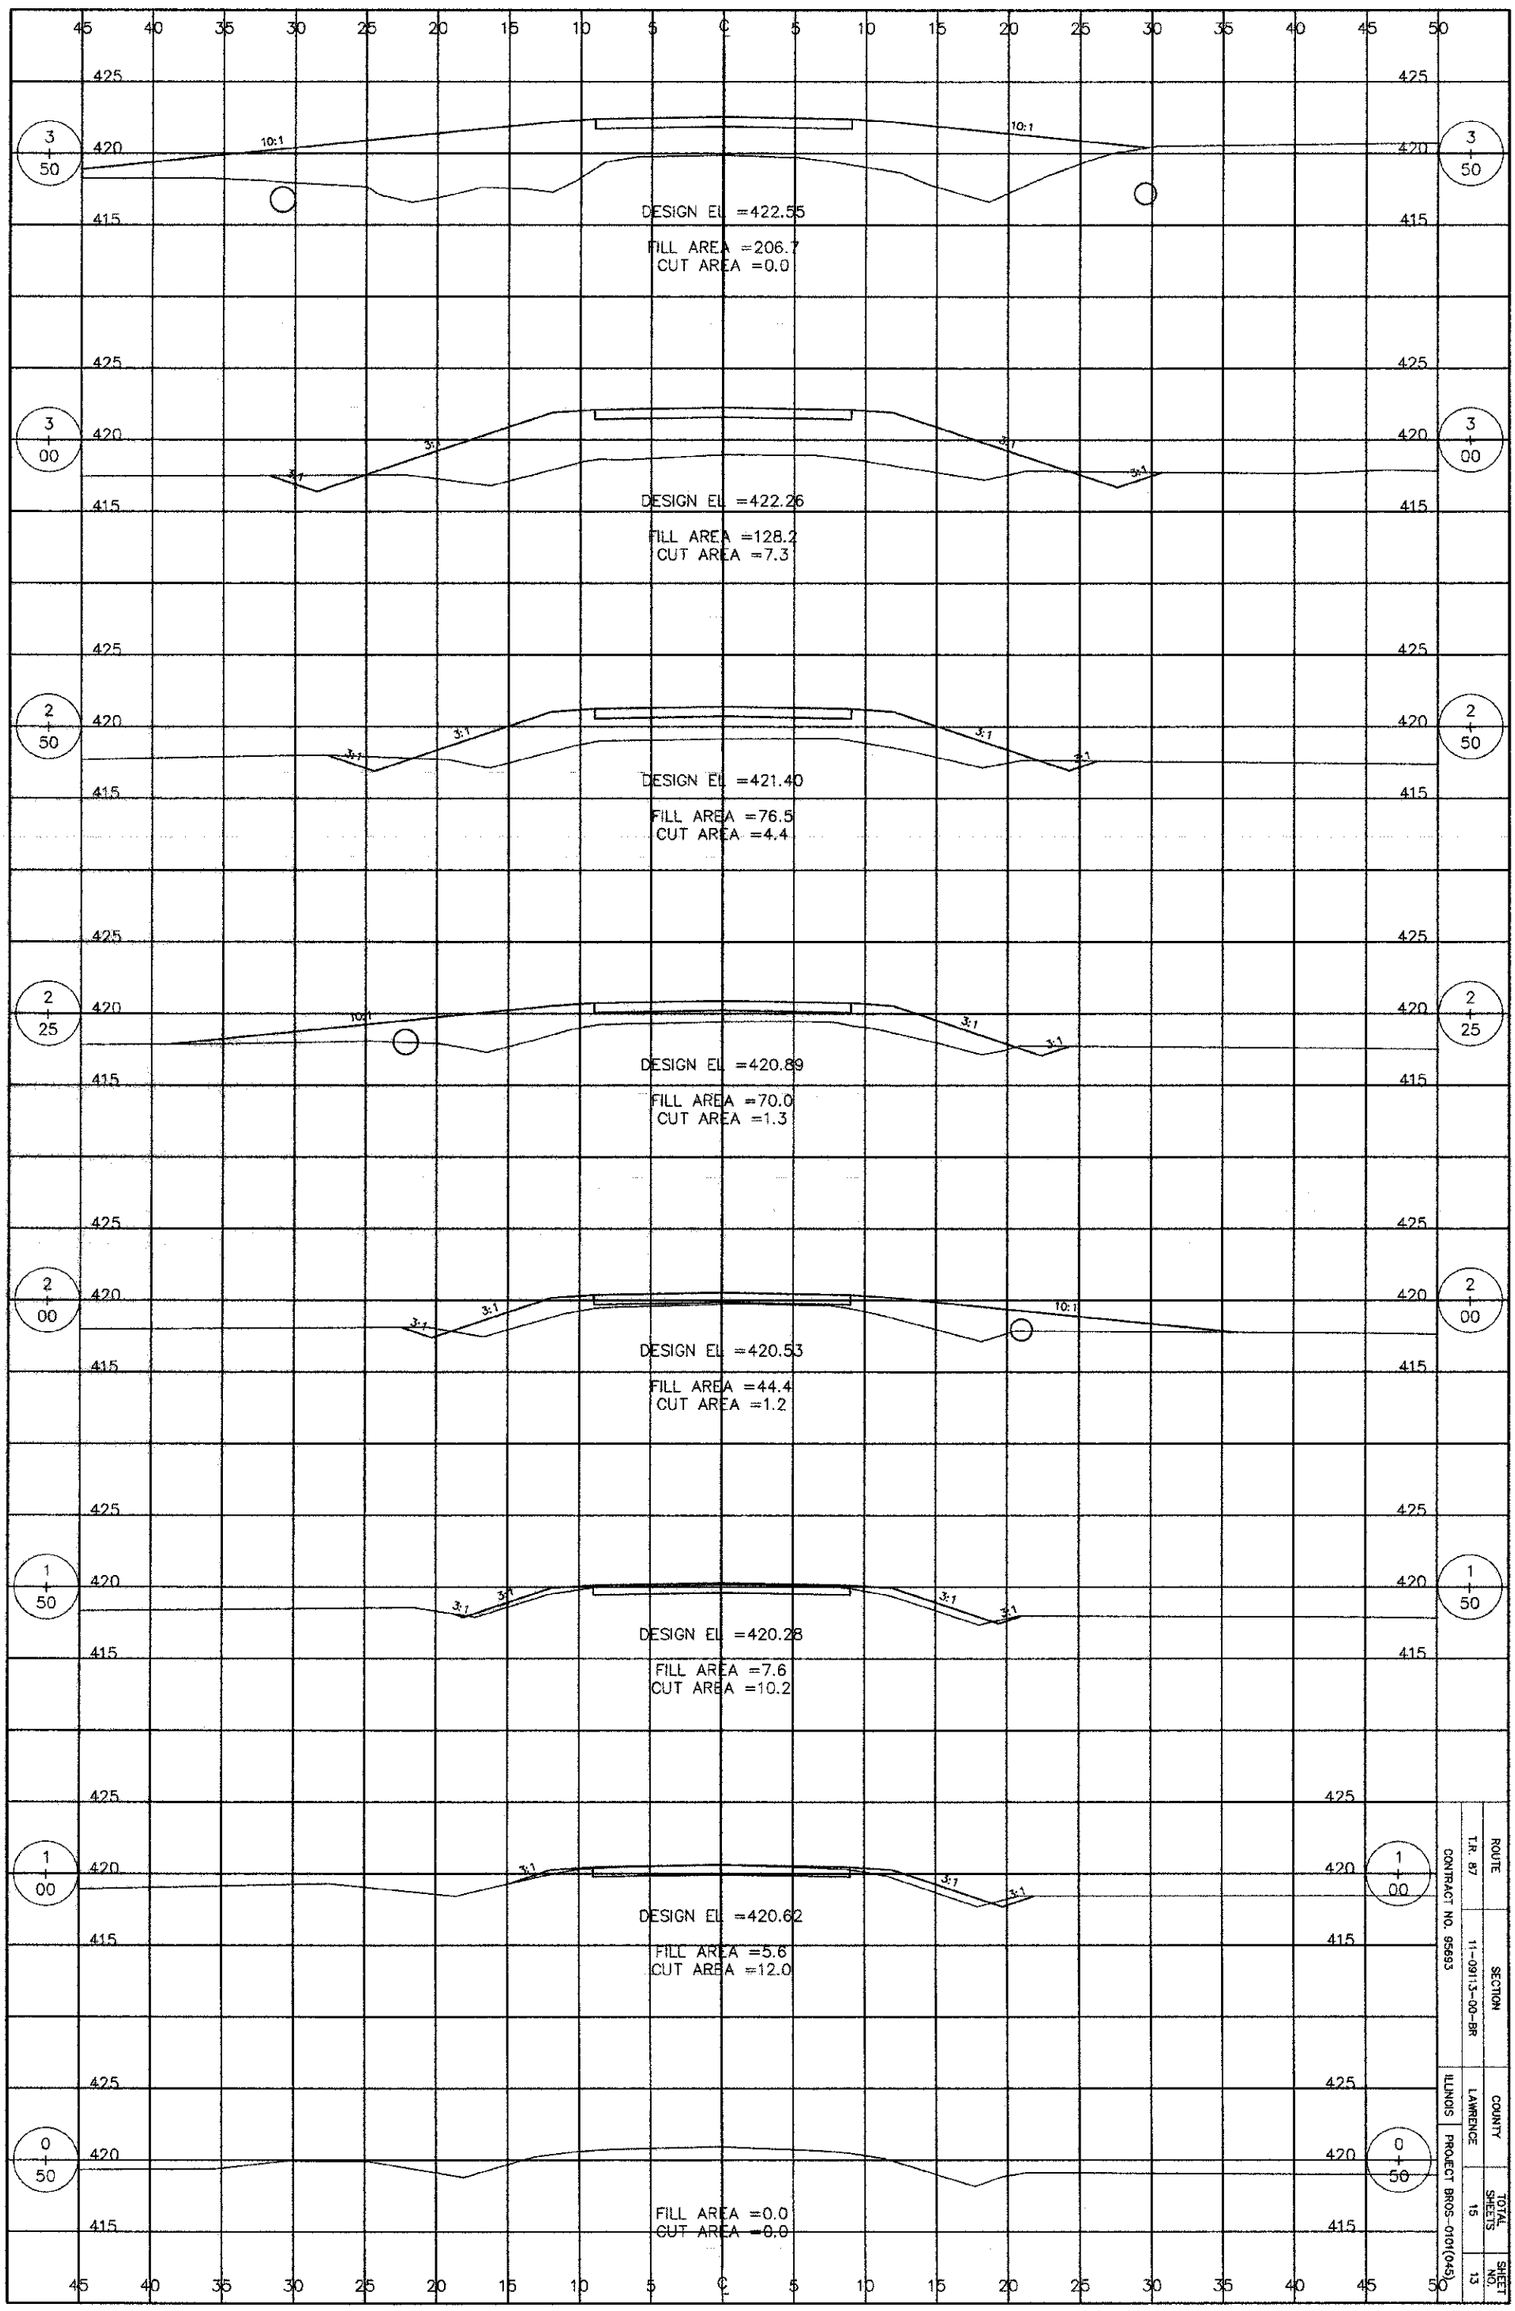

ROUTE	SECTION	COUNTY	TOTAL SHEETS	SHEET NO.
T.R. 87	11-09113-00-BR	LAWRENCE	15	13

CONTRACT NO. 95693

ILLINOIS PROJECT BROS-0101(045)