CONTRACT NO. 95695
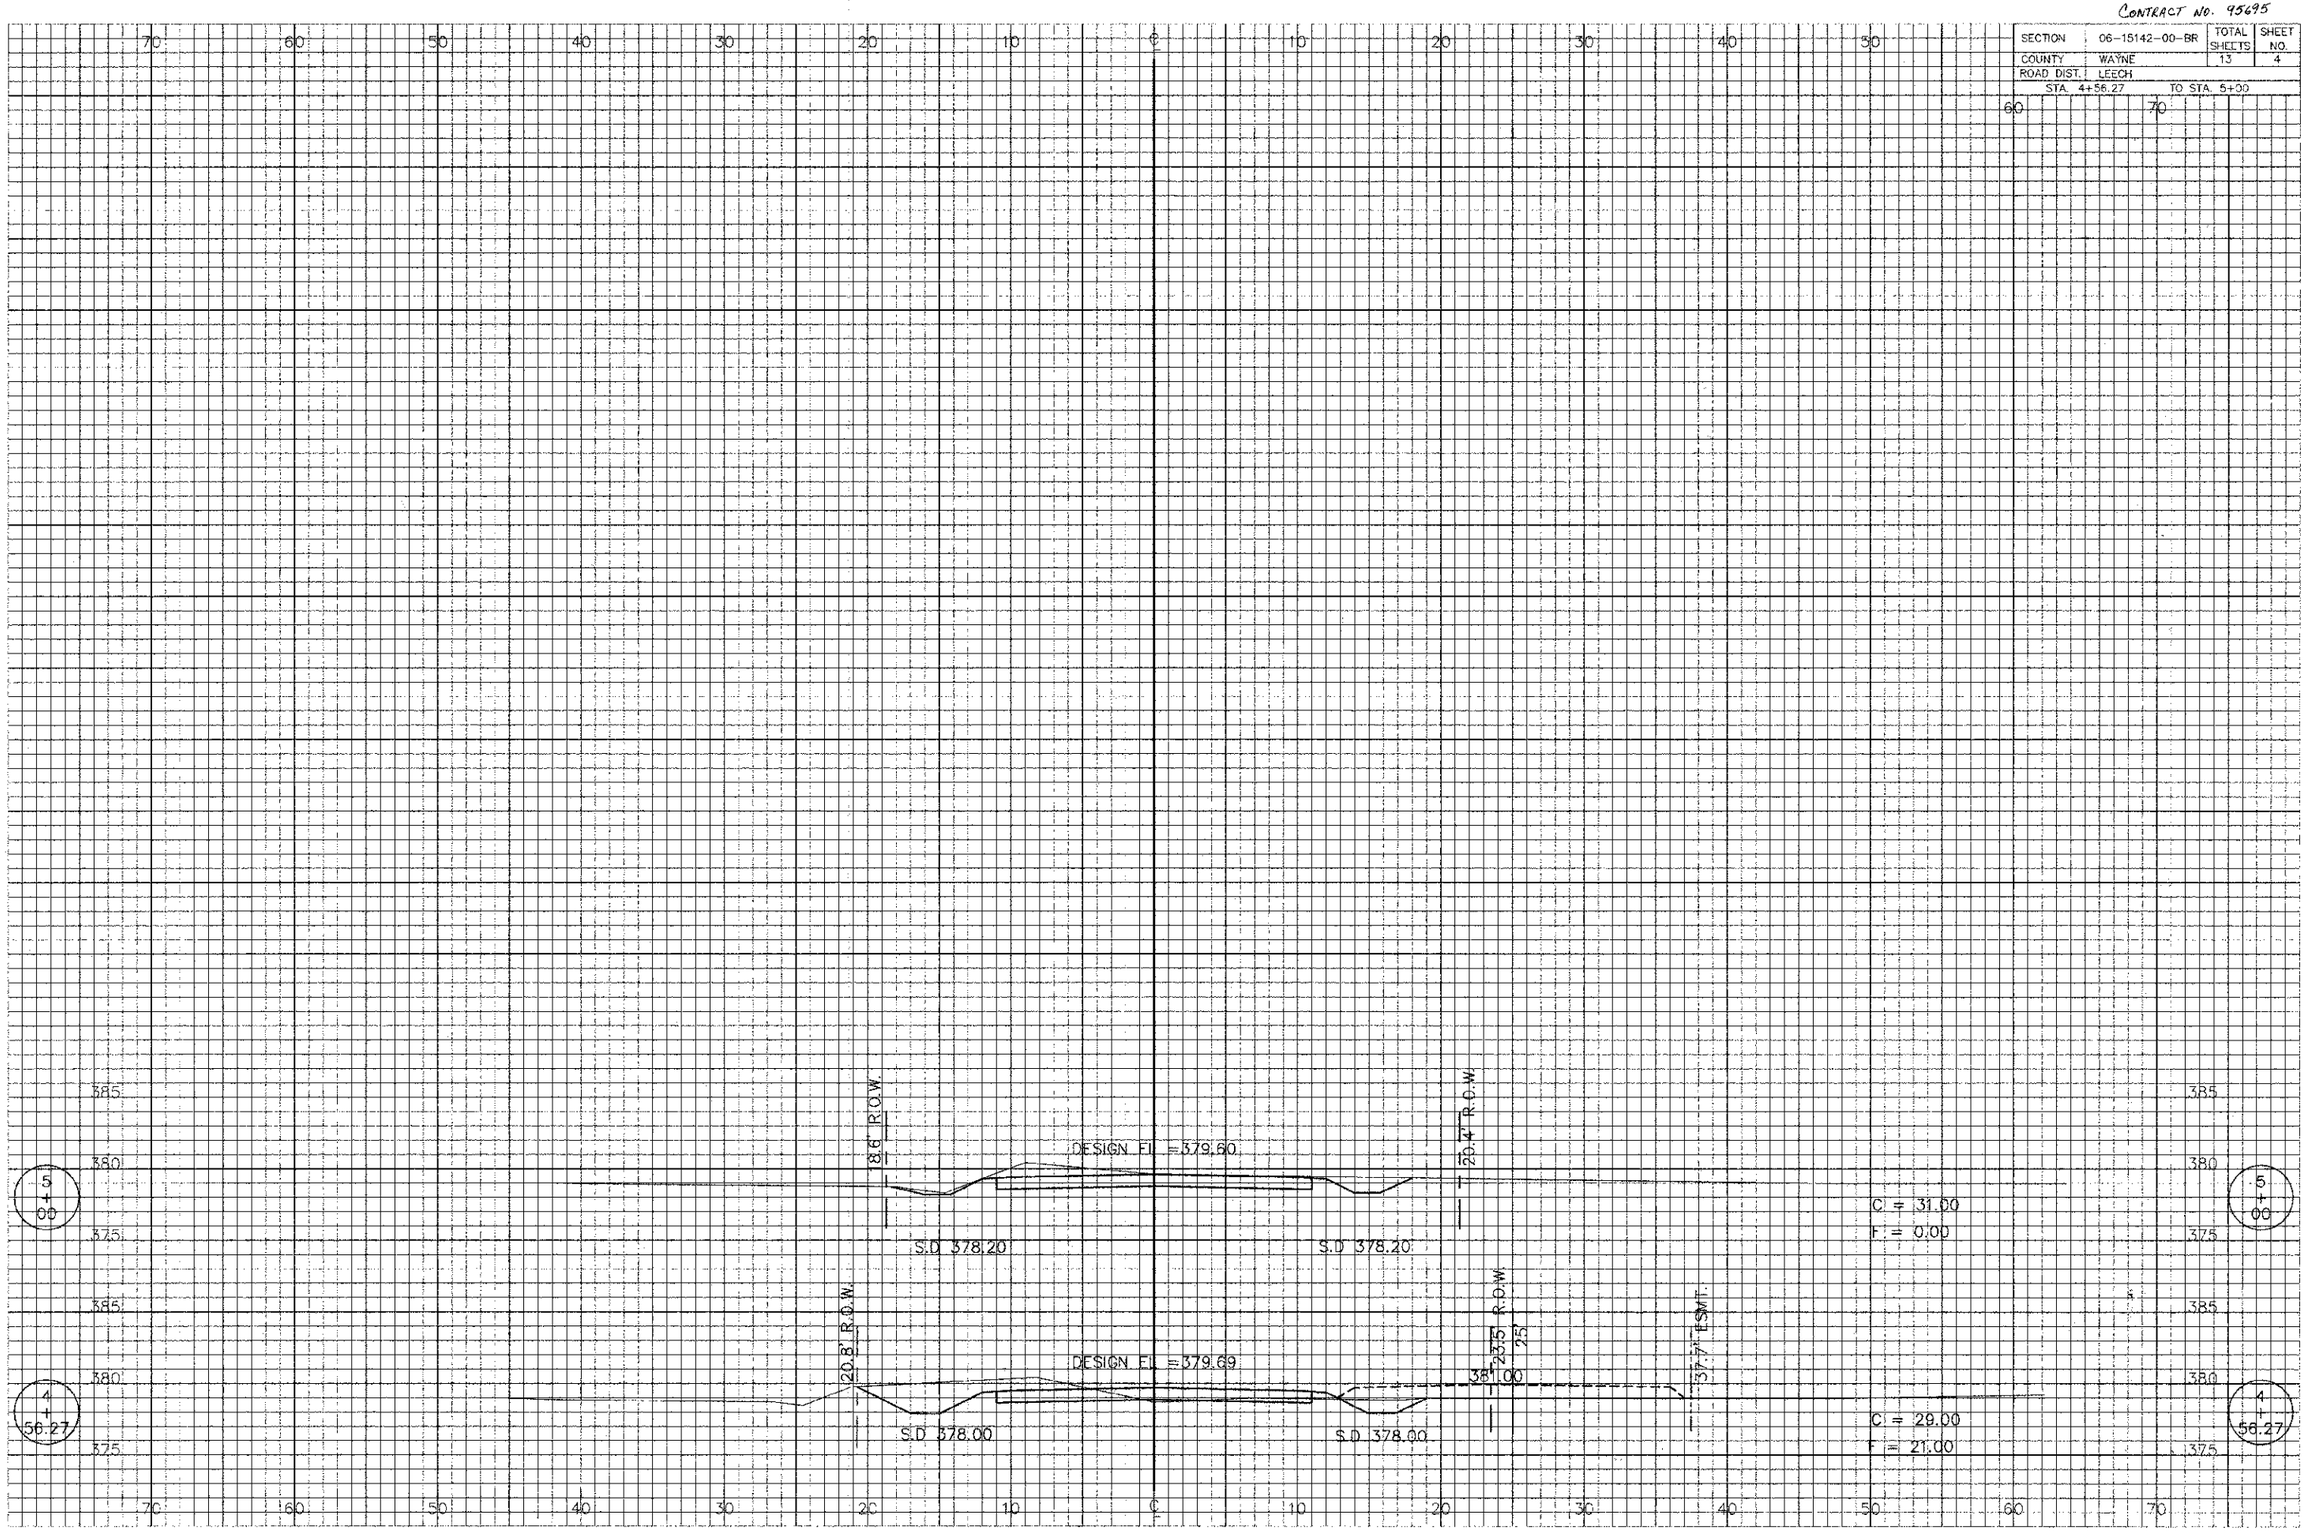
SECTION	06-15142-00-BR	TOTAL SHEETS	SHEET NO.
COUNTY	WAYNE	13	4
ROAD DIST.	LEECH		
STA. 4+56.27	TO STA. 5+00