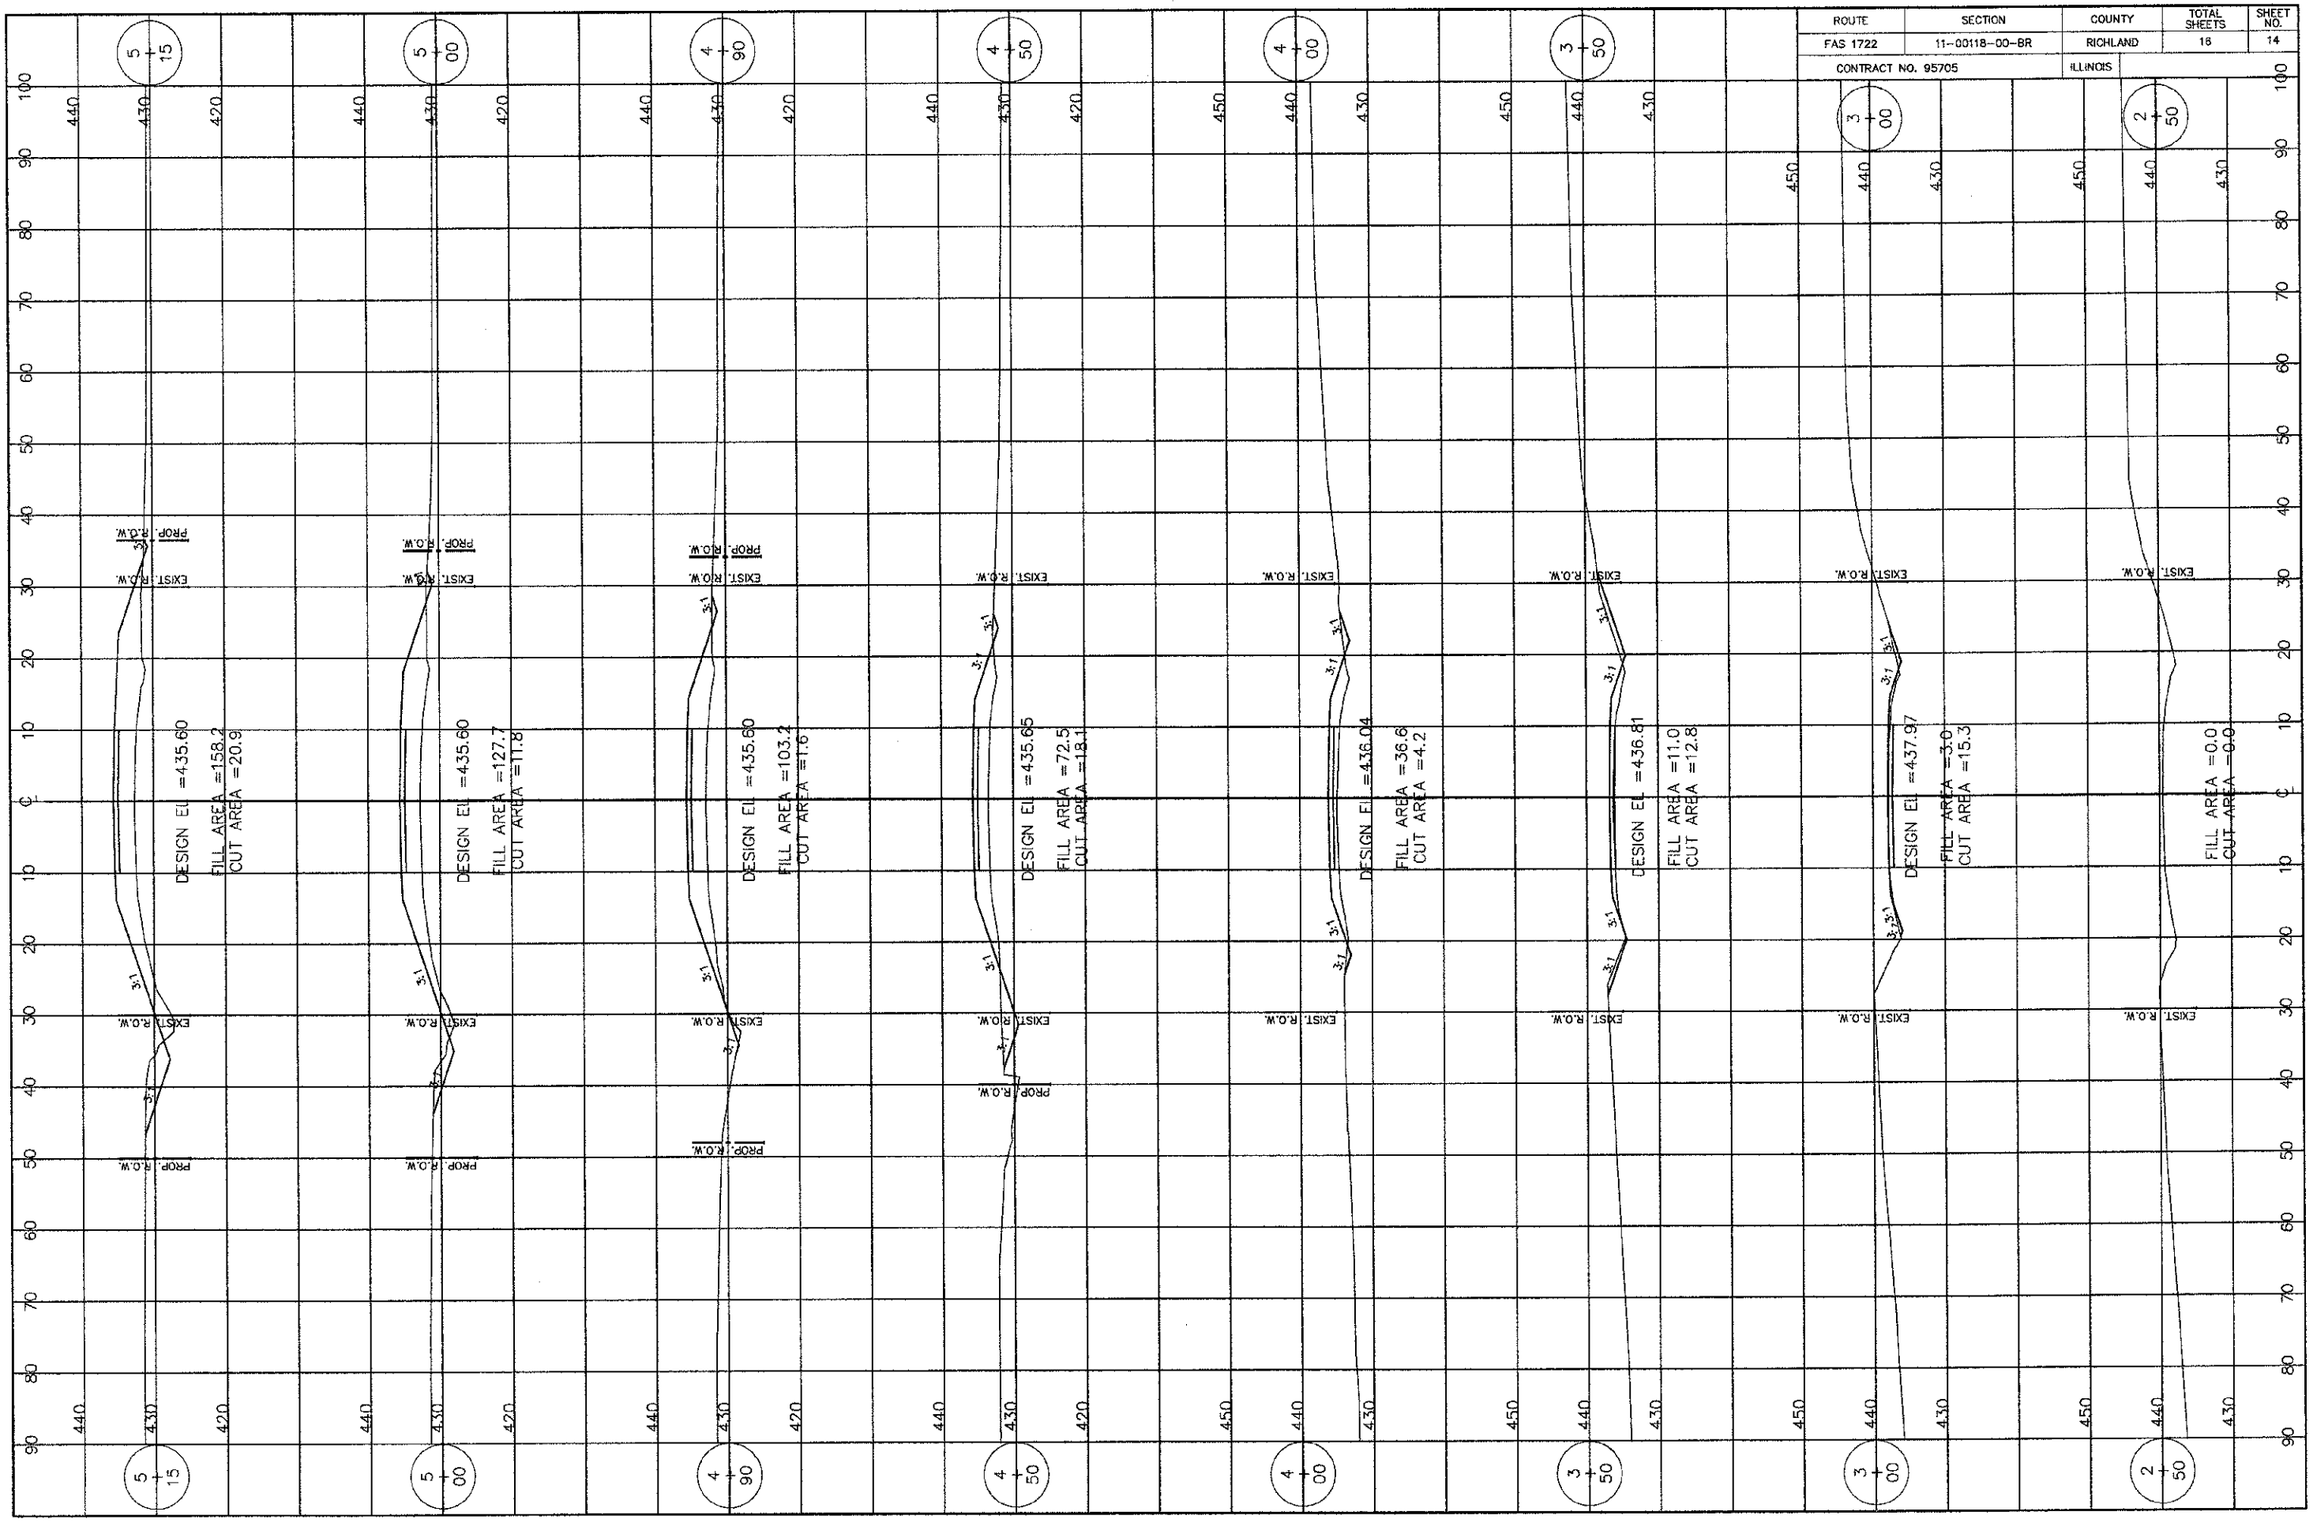ROUTE	SECTION	COUNTY	TOTAL SHEETS	SHEET NO.
FAS 1722	11--00118--00--BR	RICHLAND	18	14
CONTRACT NO. 95705		ILLINOIS