CONTRACT # 14107

SHELBY COUNTY
CITY OF SHELBYVILLE
SECTION 11-00052-00-BT
SHEET 4 OF 28 SHEETS

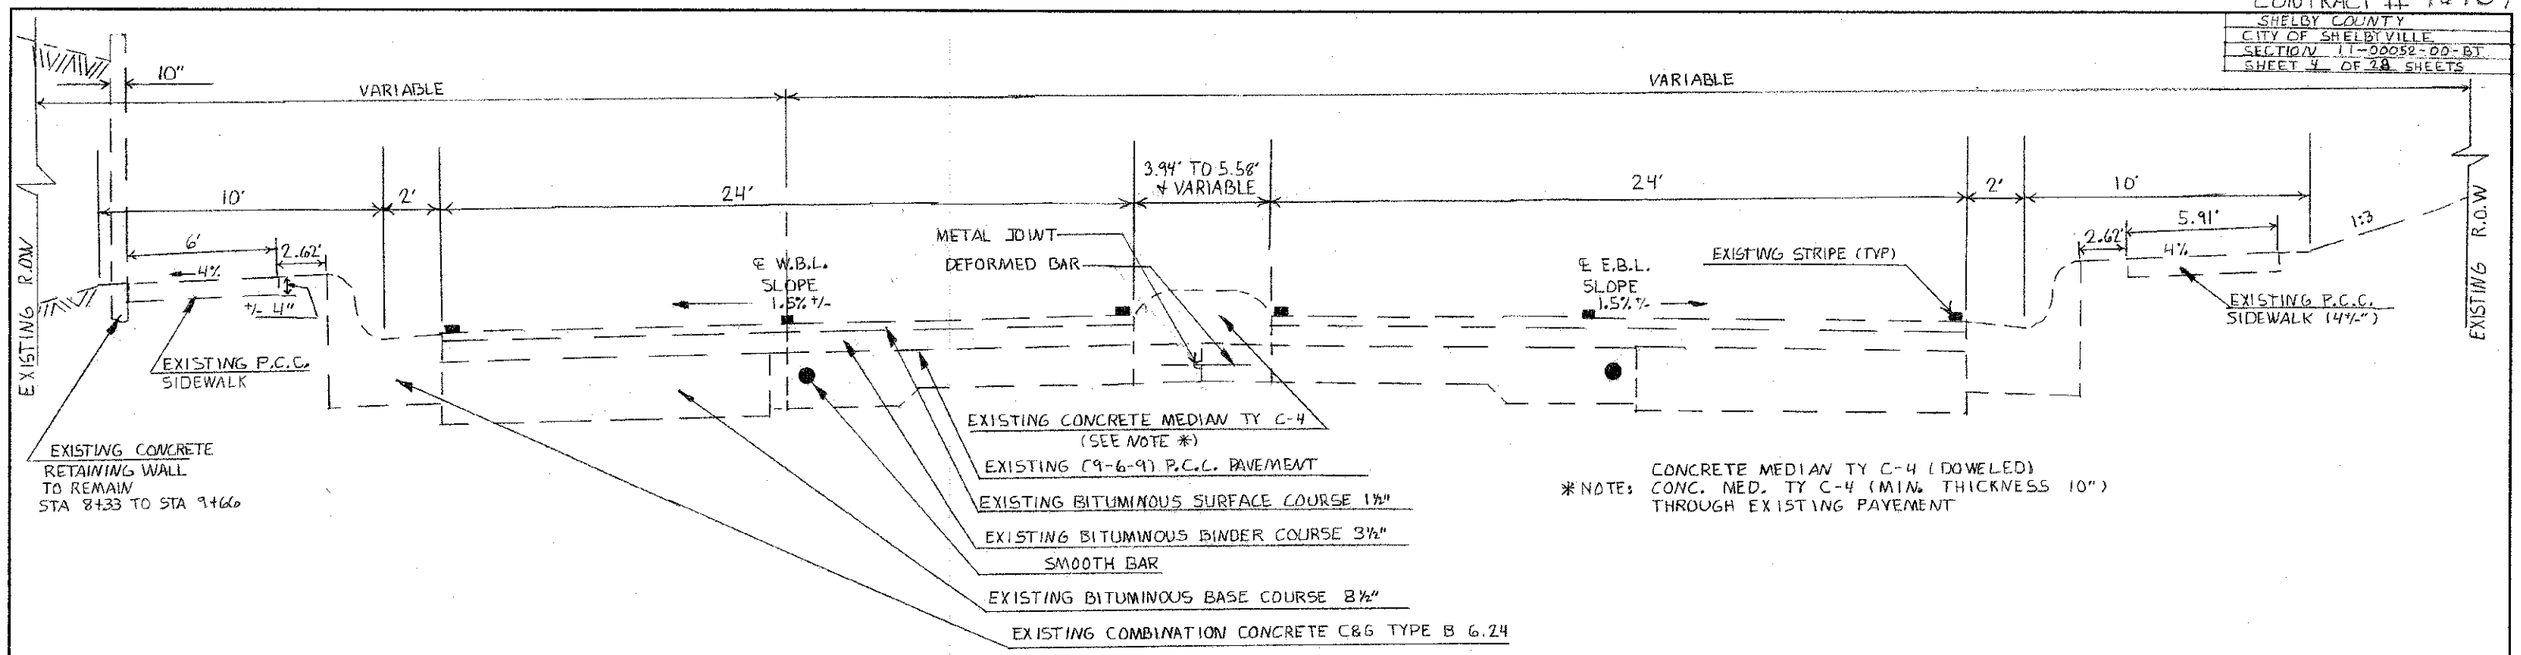


STA 7+10 TO STA 10+00

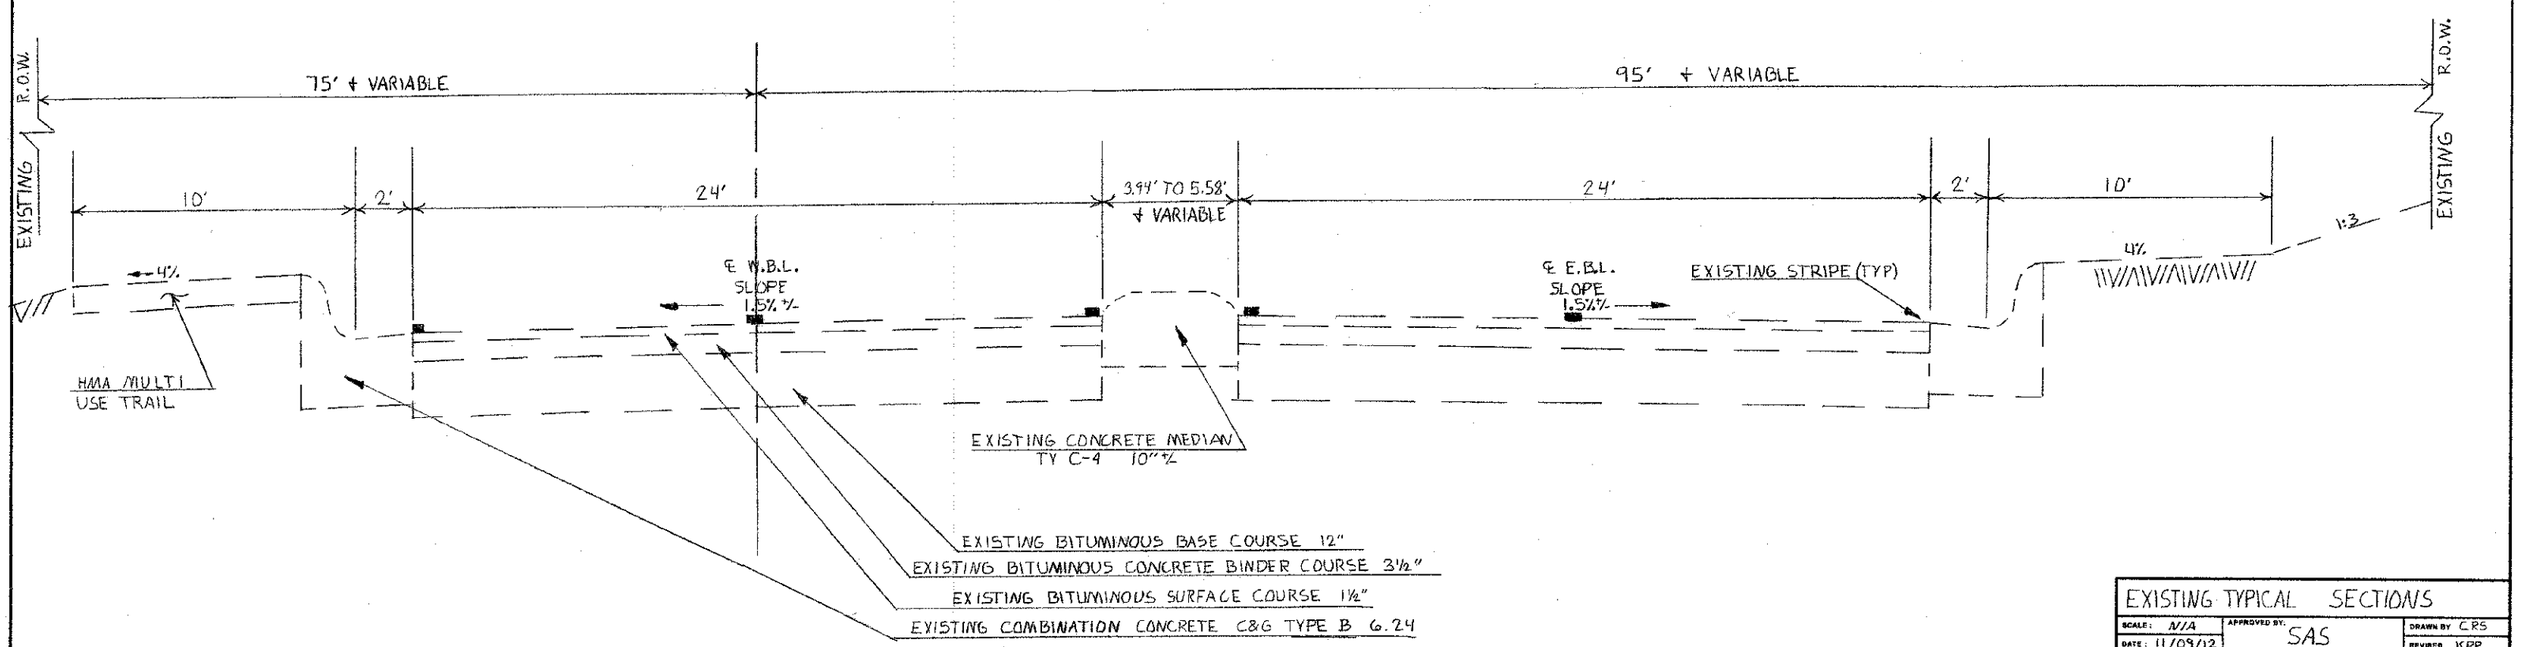


STA 10+00 TO STA 13+40

| EXISTING TYPICAL SECTIONS | | |
|---|---|---|
| SCALE: N/A | APPROVED BY: SAS | DRAWN BY CRS |
| DATE: 11/09/12 | | REVISED KPP |
| 11-00052-00-BT | | DRAWING NUMBER 004 |