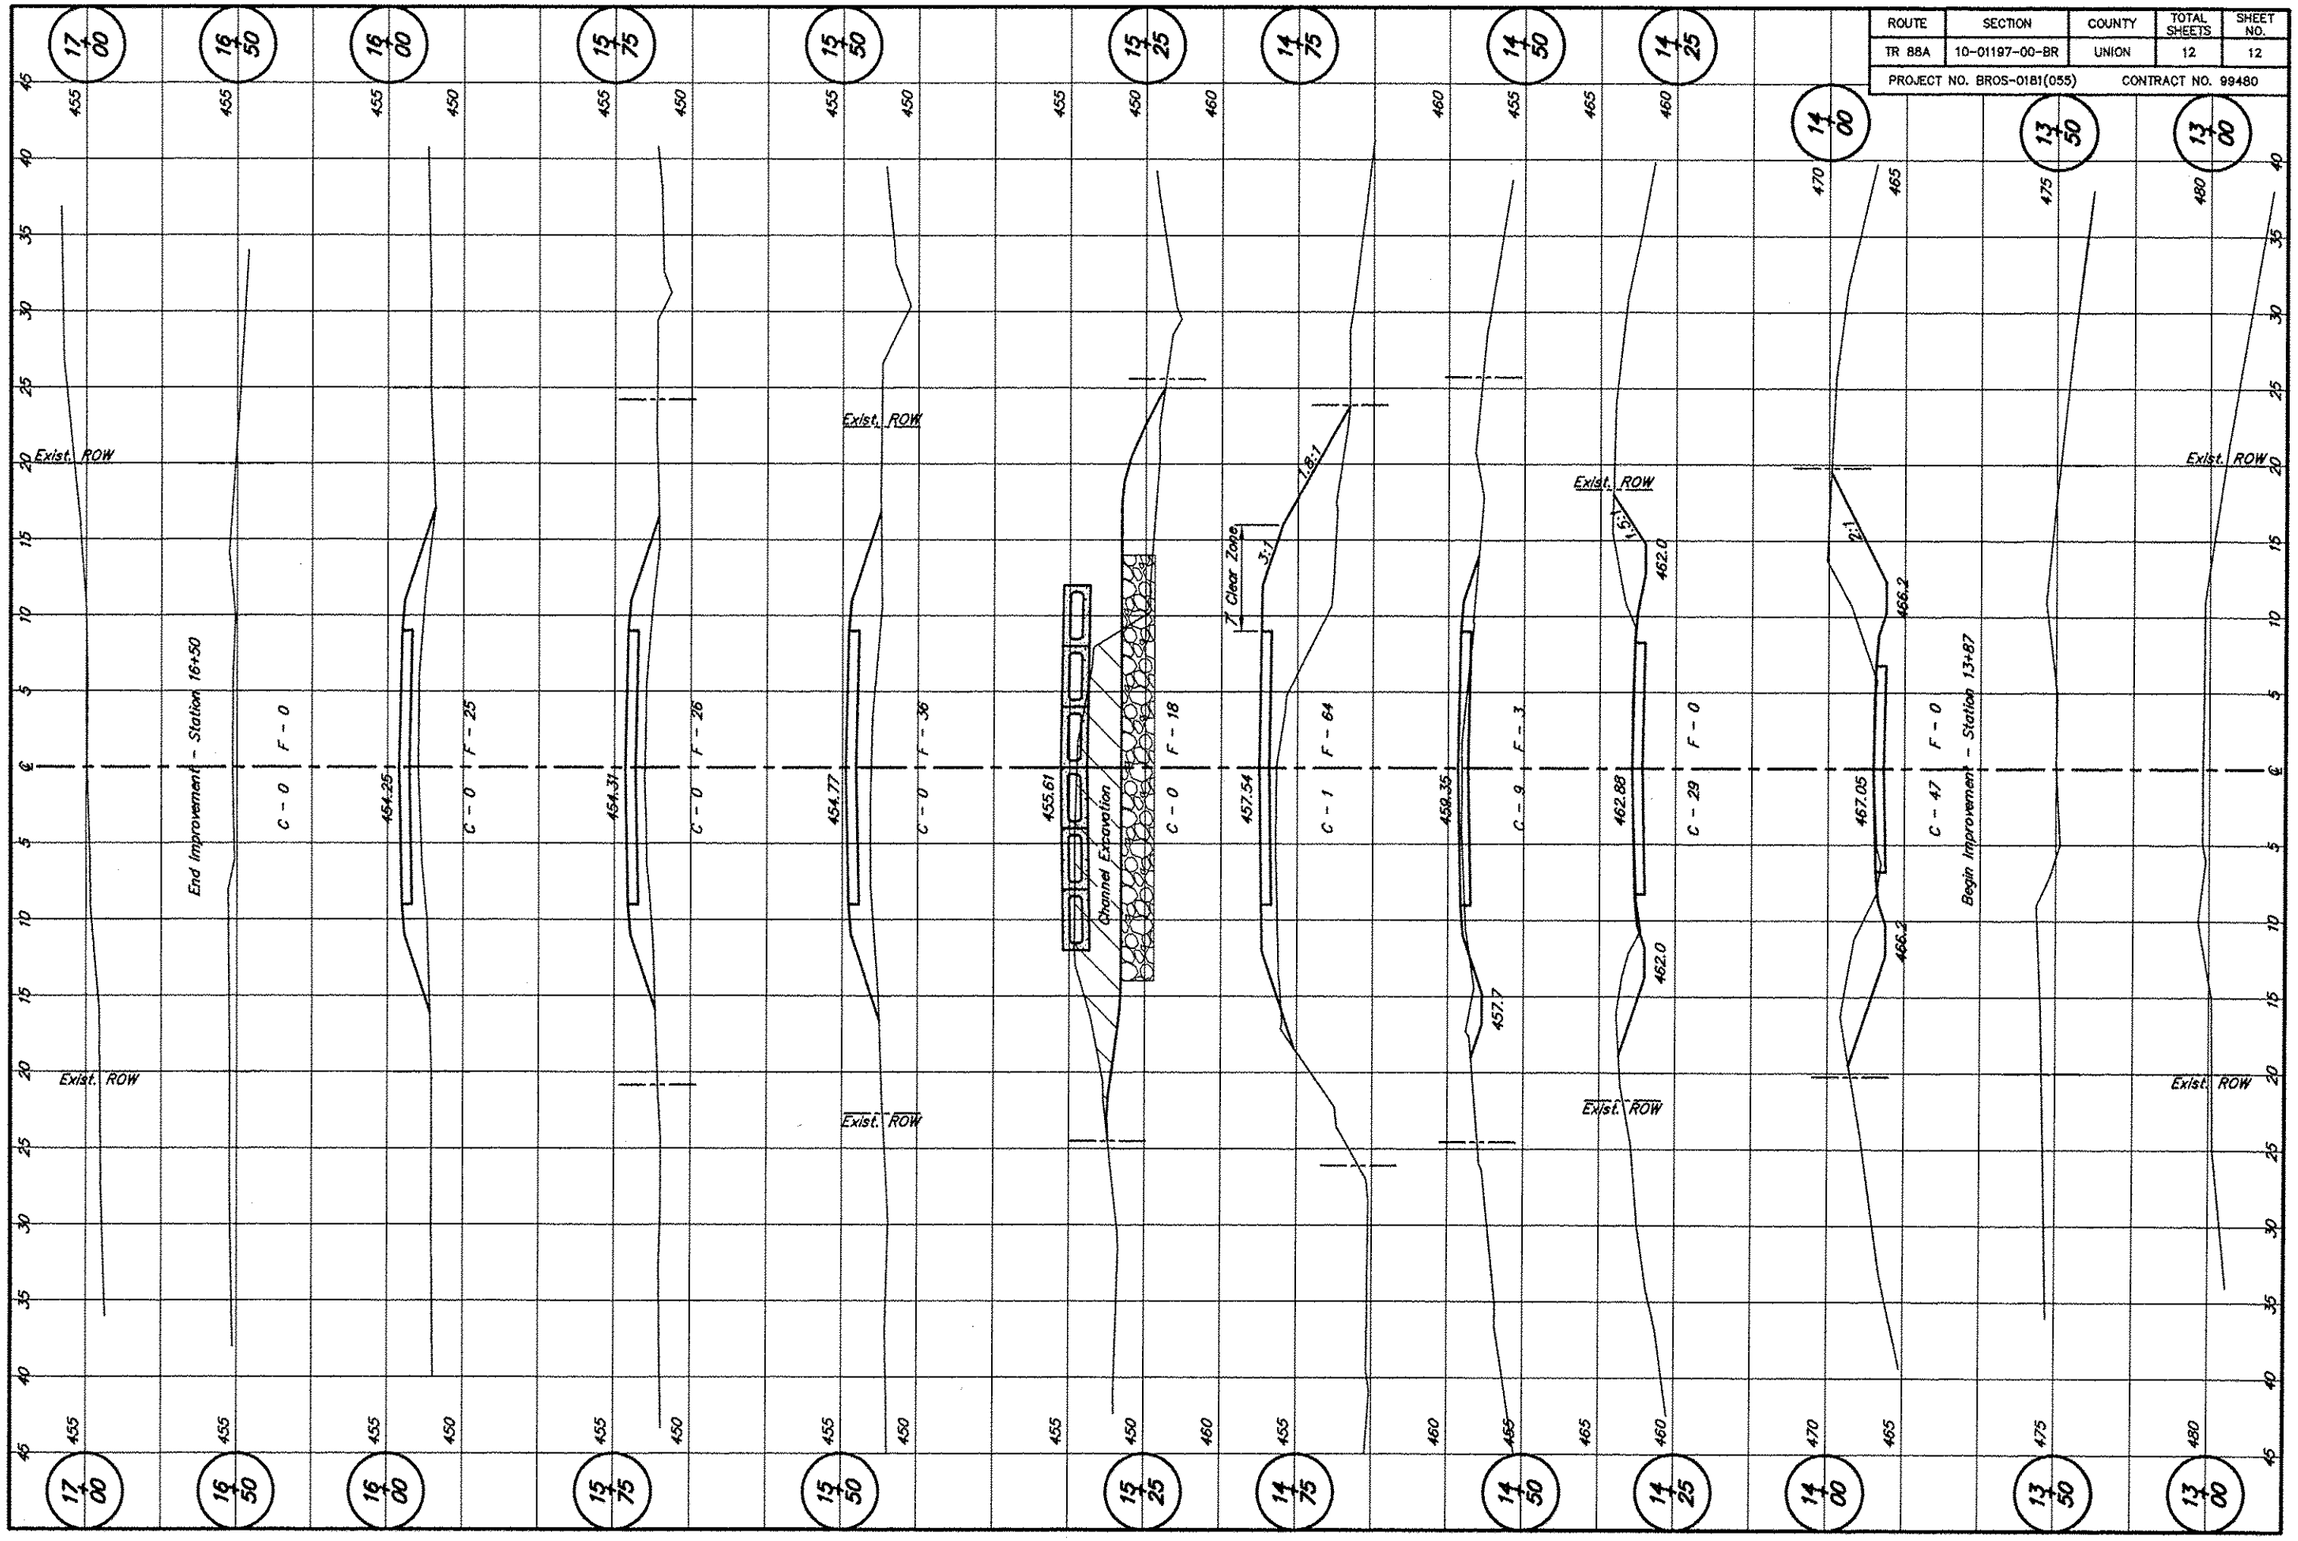ROUTE	SECTION	COUNTY	TOTAL SHEETS	SHEET NO.
TR 88A	10-01197-00-BR	UNION	12	12
PROJECT NO. BROS-0181(055)		CONTRACT NO. 99480