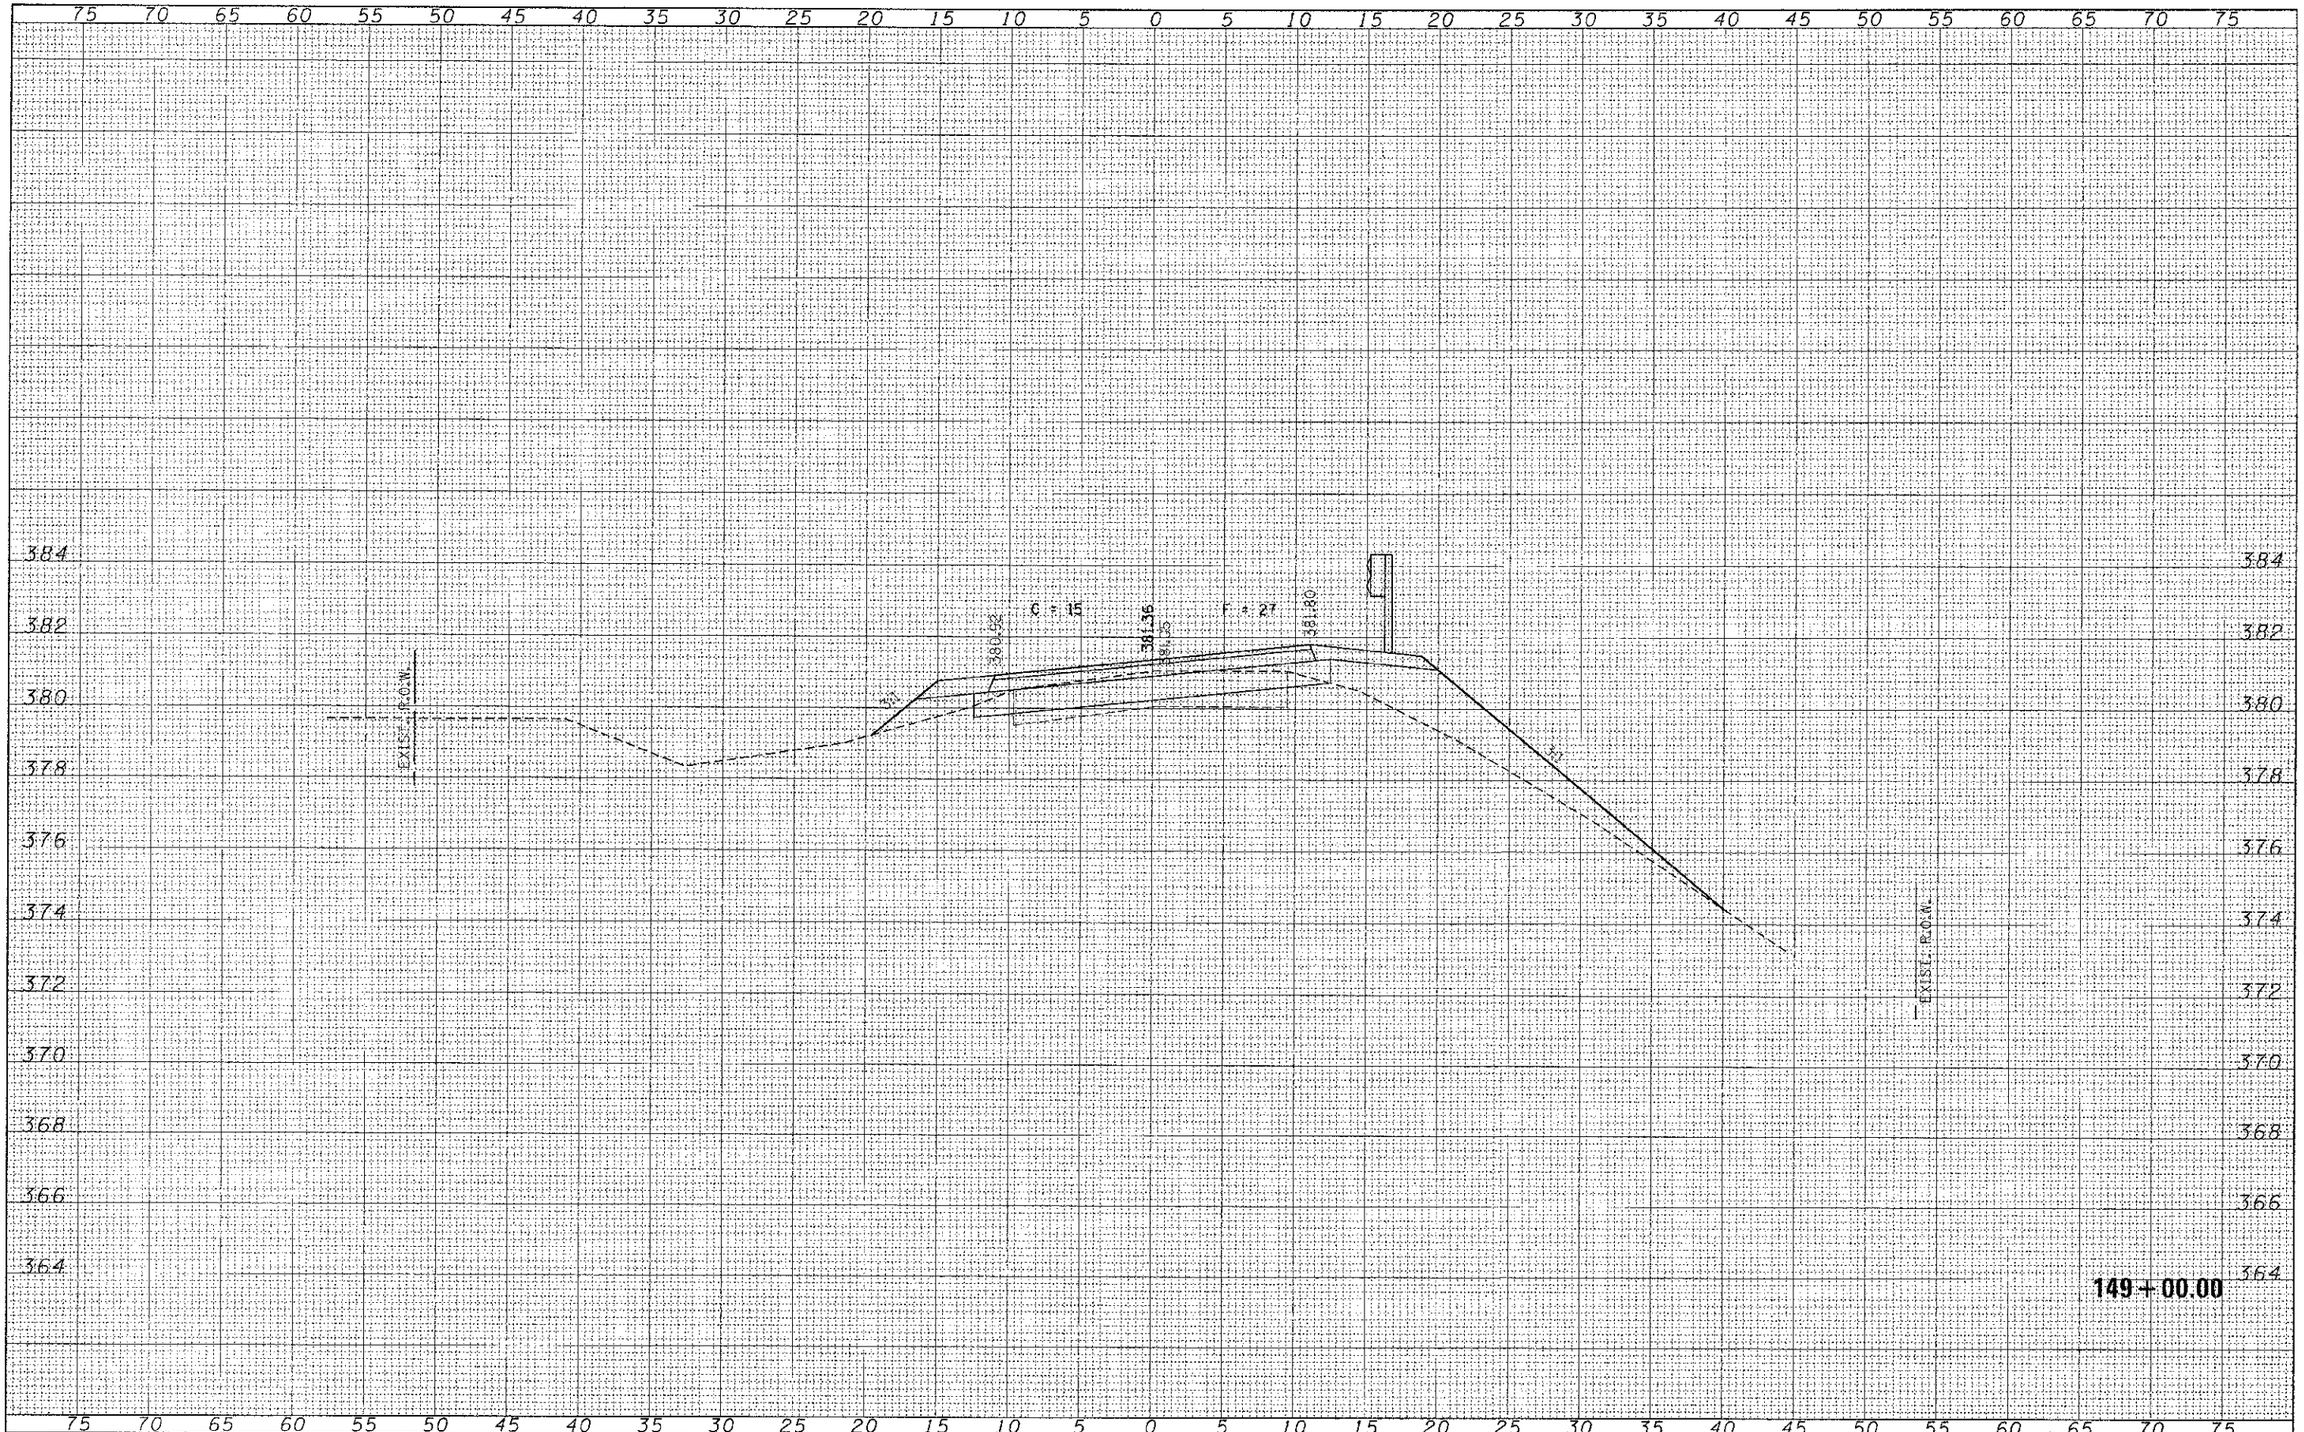

FINAL SURVEY		BY	DATE
NOTE BOOK NO.	SURVEYED		
	PLOTTED		
	TEMPLATE		
	AREAS		
	AREAS CHECKED		

ORIGINAL SURVEY		BY	DATE
NOTE BOOK NO.	SURVEYED		
	PLOTTED		
	TEMPLATE		
	AREAS		
	AREAS CHECKED		

FILE NAME = 120127-sht-sxc.dgn	USER NAME =	DESIGNED - J.W.F.	REVISED -
HAMPTON, LENZINI AND RENWICK, INC. 3015 STEVENSON DRIVE SUITE 201 SPRINGFIELD, ILLINOIS 62703 ILLINOIS PROFESSIONAL DESIGN FIRM LS-PE/SE 0017 184500159		DRAWN - L.G.C.	REVISED -
	PLOT SCALE =	CHECKED - S.W.M.	REVISED -
	PLOT DATE = 4/9/2013	DATE - 04/04/13	REVISED -

STATE OF ILLINOIS
JACKSON COUNTY HIGHWAY DEPARTMENT

STATION CROSS SECTIONS
DILLINGER ROAD

SCALE: V5:H2 | SHEET NO. OF SHEETS | STA. 149+00.00 TO STA. 149+00.00

C.H.	SECTION	COUNTY	TOTAL SHEETS	SHEET NO.
11	06-00145-00-BR	JACKSON	54	15
CARBONDALE ROAD DISTRICT		CONTRACT NO. 99509		
		ILLINOIS FED. AID PROJECT		