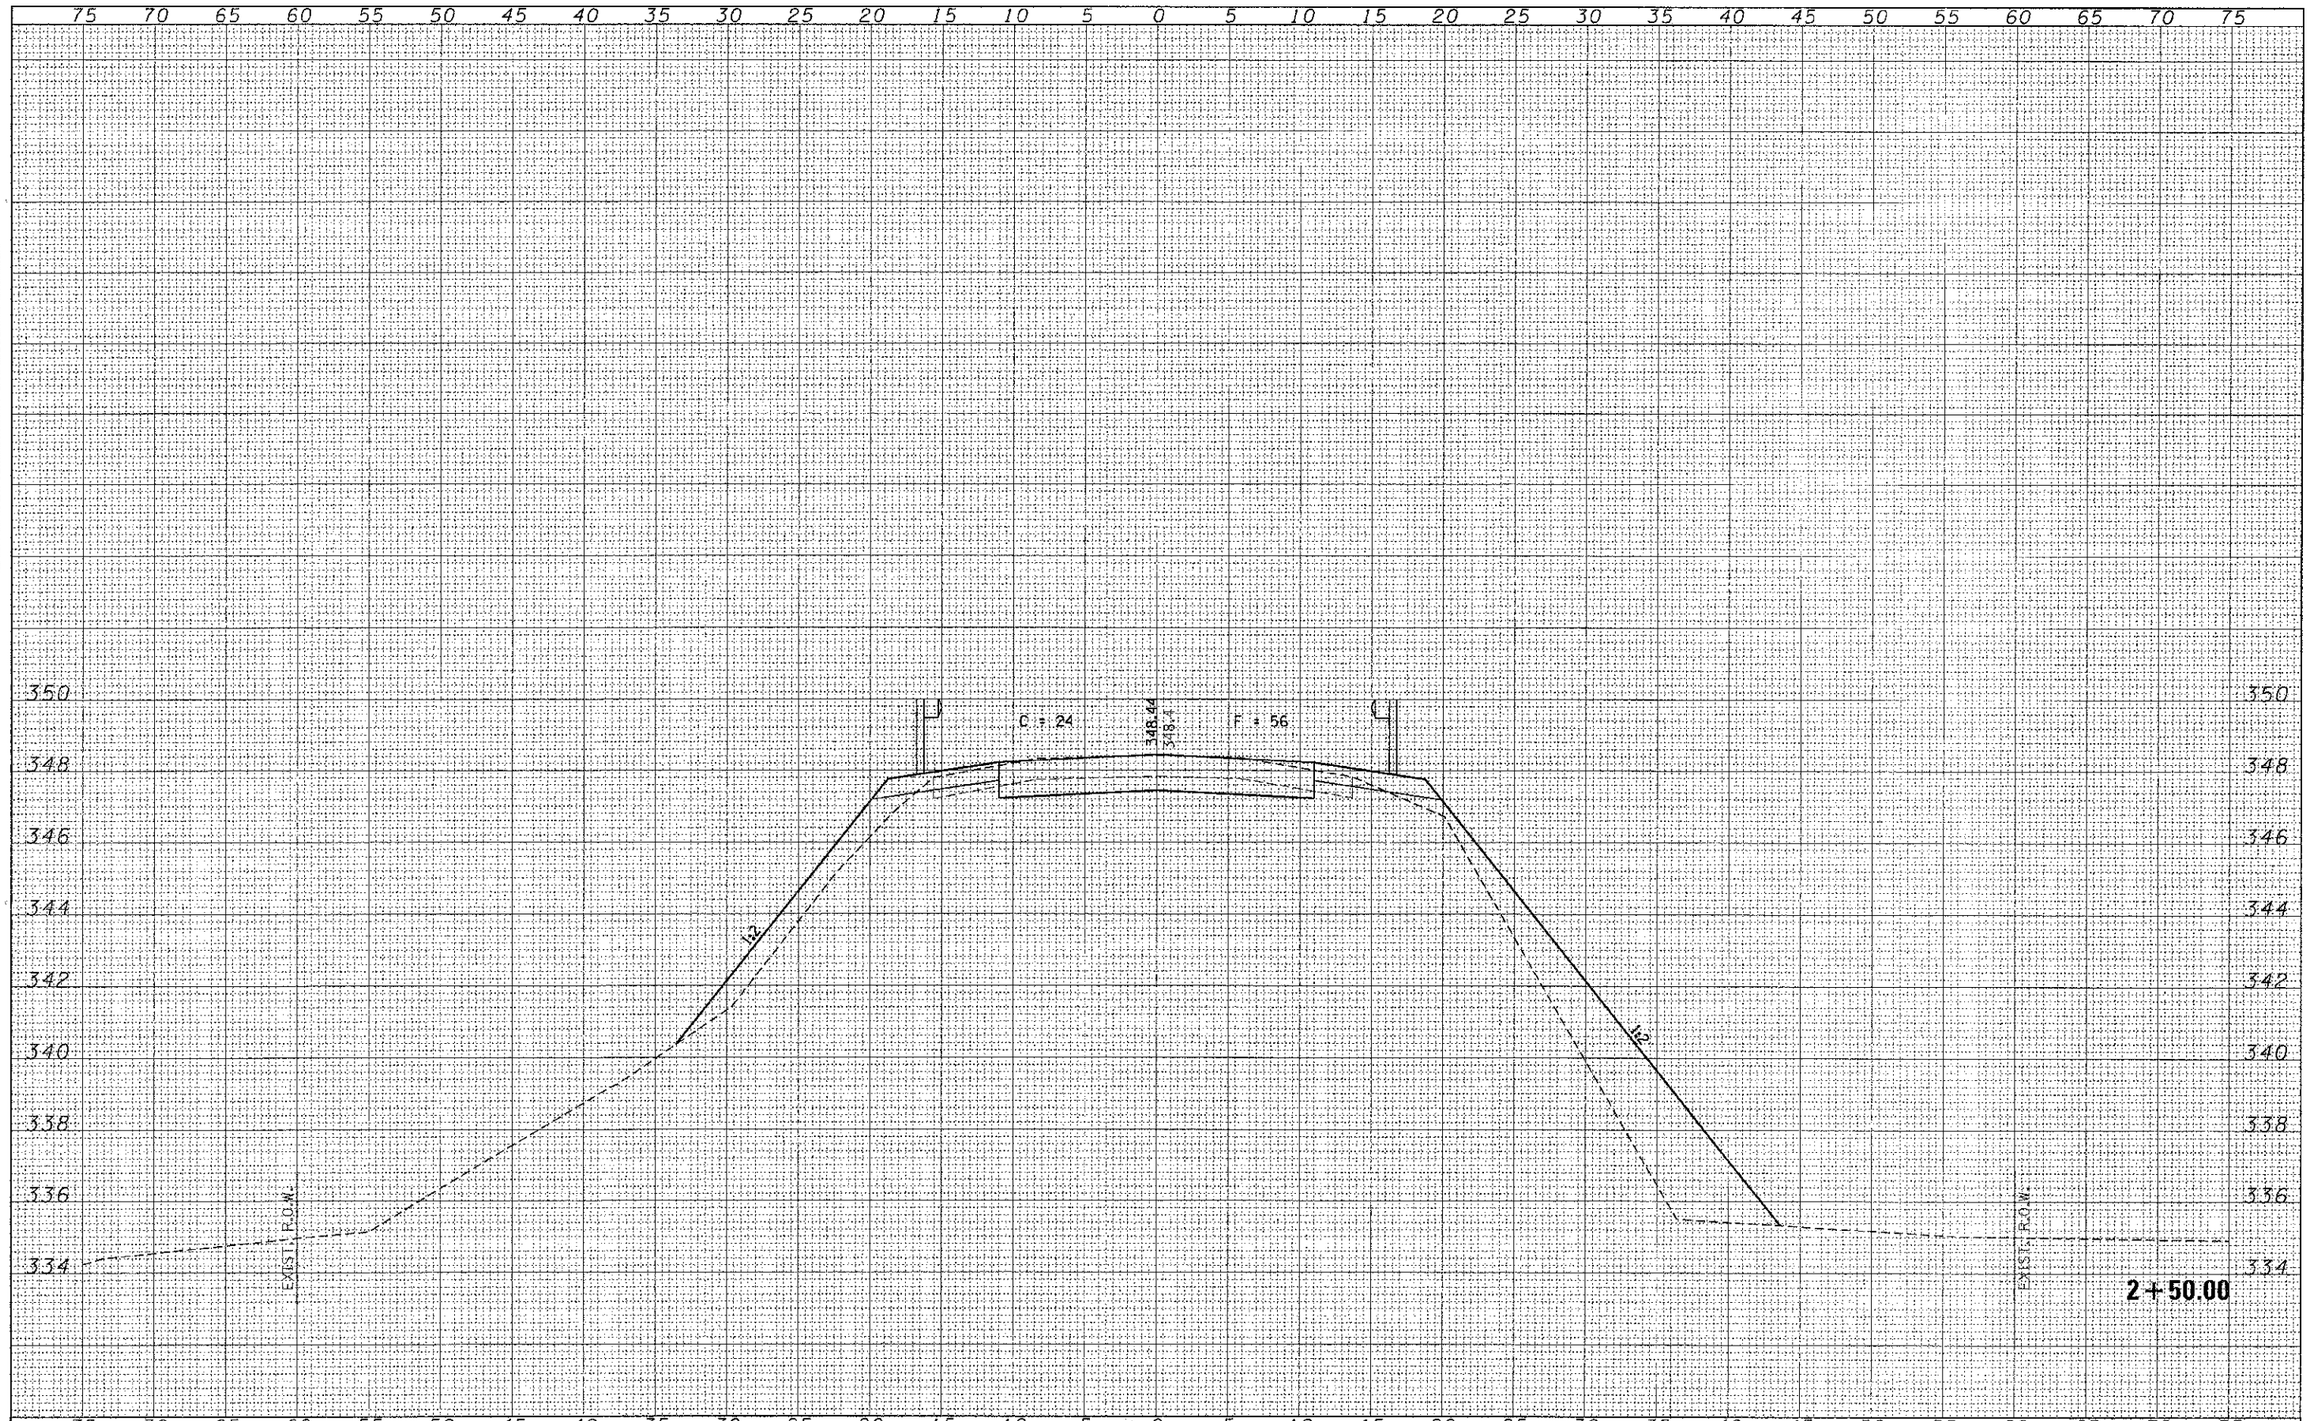

ORIGINAL SURVEY	BY	DATE
SURVEYED		
PLOTTED		
TRAVERSE		
NOTE BOOK	AREAS	
	AREAS CHECKED	

FINAL SURVEY	BY	DATE
SURVEYED		
PLOTTED		
TRAVERSE		
NOTE BOOK	AREAS	
	AREAS CHECKED	

FILE NAME = 13D244-sht-xsx.dgn	USER NAME =	DESIGNED - J.W.F.	REVISED -
HAMPTON, LENZINI AND RENWICK, INC. 1955 STEVENSON DRIVE, SUITE 251 SPRINGFIELD, ILLINOIS 62703 ILLINOIS PROFESSIONAL DESIGN FIRM LS / PROFSE CORP. 184.000608		DRAWN - L.G.C.	REVISED -
	PLOT SCALE =	CHECKED - S.W.M.	REVISED -
	PLOT DATE = 4/25/2013	DATE - 04/25/13	REVISED -

STATE OF ILLINOIS
GALLATIN COUNTY HIGHWAY DEPARTMENT

STATION CROSS SECTIONS
ELSASSER ROAD

SCALE: 5H:V2 | SHEET NO. 7 OF 8 SHEETS | STA. 2+50.00 TO STA. 2+50.00

C.H.	SECTION	COUNTY	TOTAL SHEETS	SHEET NO.
14	13-00078-00-DR	GALLATIN	13	11

CONTRACT NO. 99511

ILLINOIS FED. AID PROJECT