CONTRACT NO. 44946

F.A. RTE.	SECTION	COUNTY	TOTAL SHEETS	SHEET NO.
		JO DAVIESS	39	9
STA.		TO STA.		
FED. ROAD DIST. NO.	ILLINOIS	FED. AID PROJECT		

NOTE:

THE STAIRS AND SIDEWALK TO THE FRONT DOOR SHALL BE REMOVED, AND RECONSTRUCTED AND OPEN TO THE PUBLIC UNDER STAGE I BEFORE REMOVING ANY SIDEWALK OR STAIRS TO THE REAR DOOR OR RESTROOM/GIFT SHOP AREA (UNDER STAGE II). LEAVE A PORTION OF EXISTING SIDEWALK IN PLACE SUFFICIENT TO ALLOW A.D.A. ACCESS ACROSS STAGE II WORK TO UTILIZE THE FRONT DOOR DURING STAGE II. COORDINATE ALL REMOVALS AND STAGE SEQUENCING WITH THE SITE MANAGER.

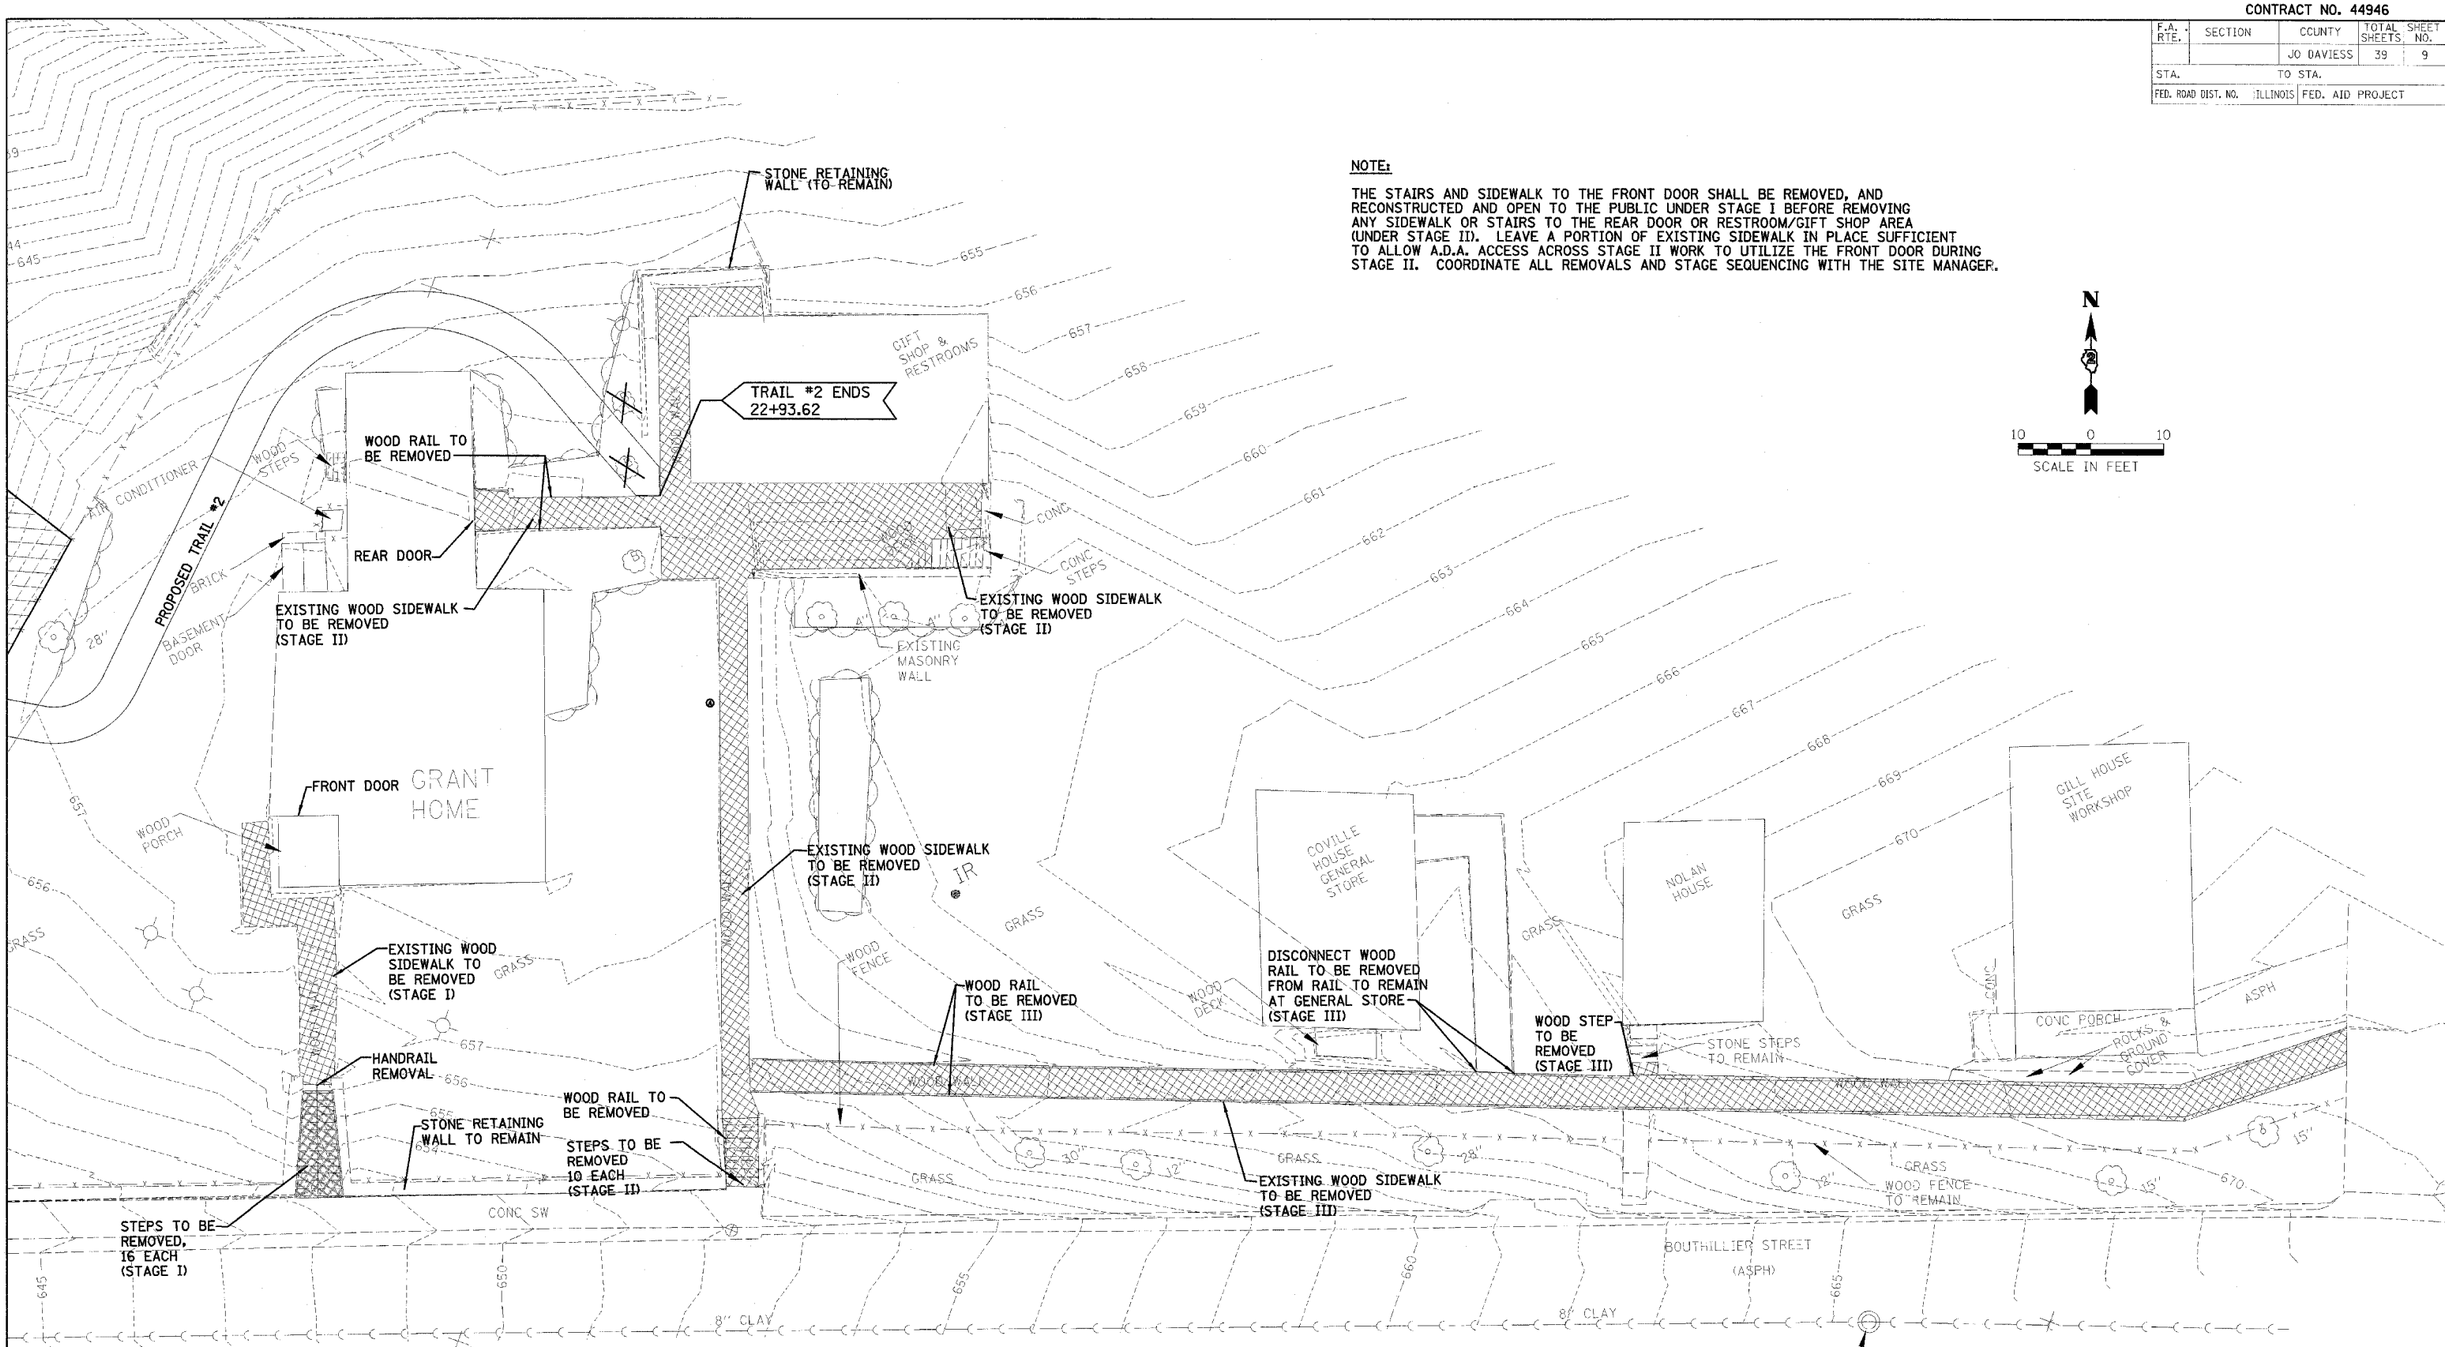

REVISIONS NAME	DATE

ILLINOIS DEPARTMENT OF TRANSPORTATION

IDOT / IHPA
GALENA STATE HISTORIC SITES
REMOVAL PLAN

SCALE: VERT. HORIZ.
DATE: 12/18/06
DRAWN BY: JJ
CHECKED BY: PJM

FARNSWORTH GROUP, INC.

CONSULTING ENGINEERS - BLOOMINGTON, ILLINOIS