CONTRACT NO. 60A25

F.A.P RTE.	SECTION	COUNTY	TOTAL SHEETS	SHEET NO.
577	3114 N-1	COOK	72	25
STA. 4+00	TO STA. 18+00			
FED. ROAD DIST. NO.	ILLINOIS	FED. AID PROJECT		

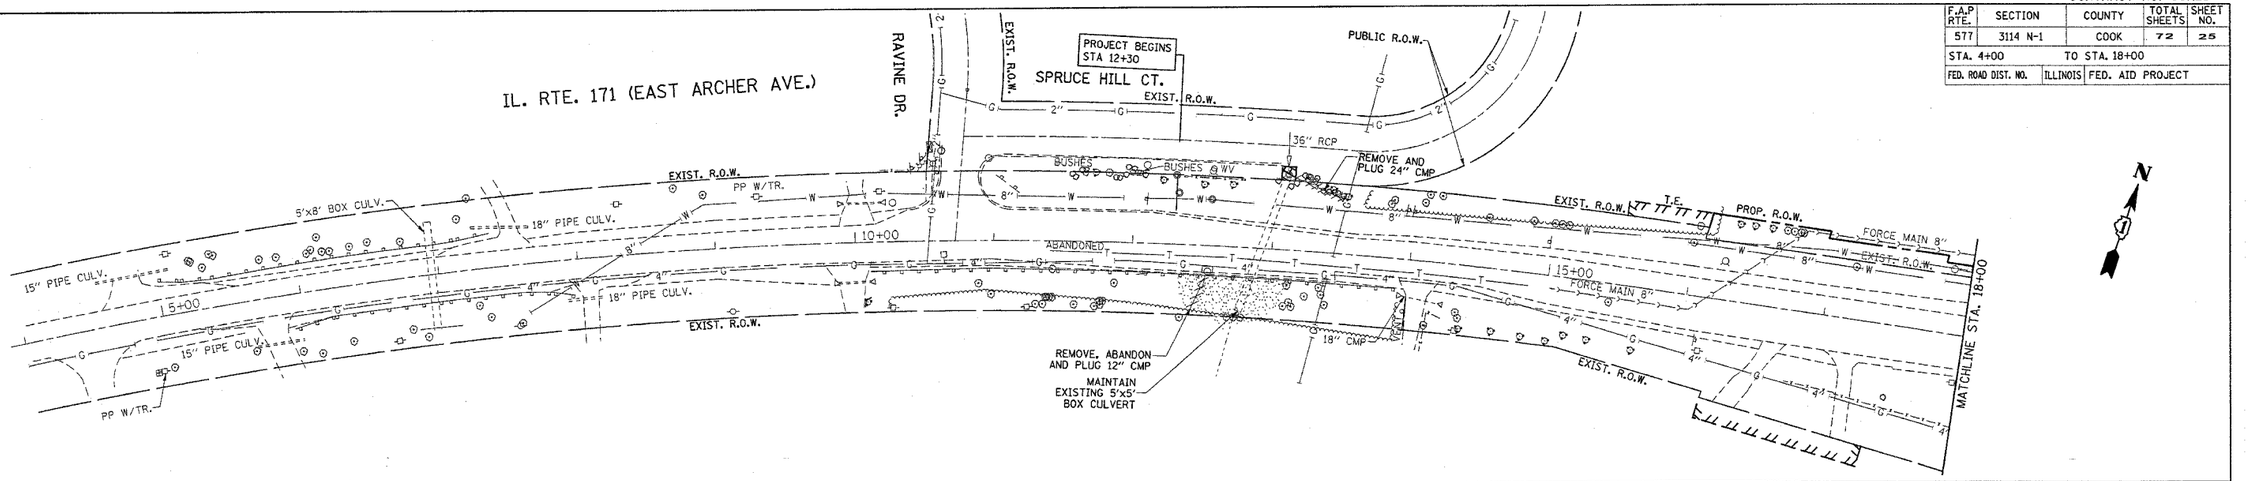

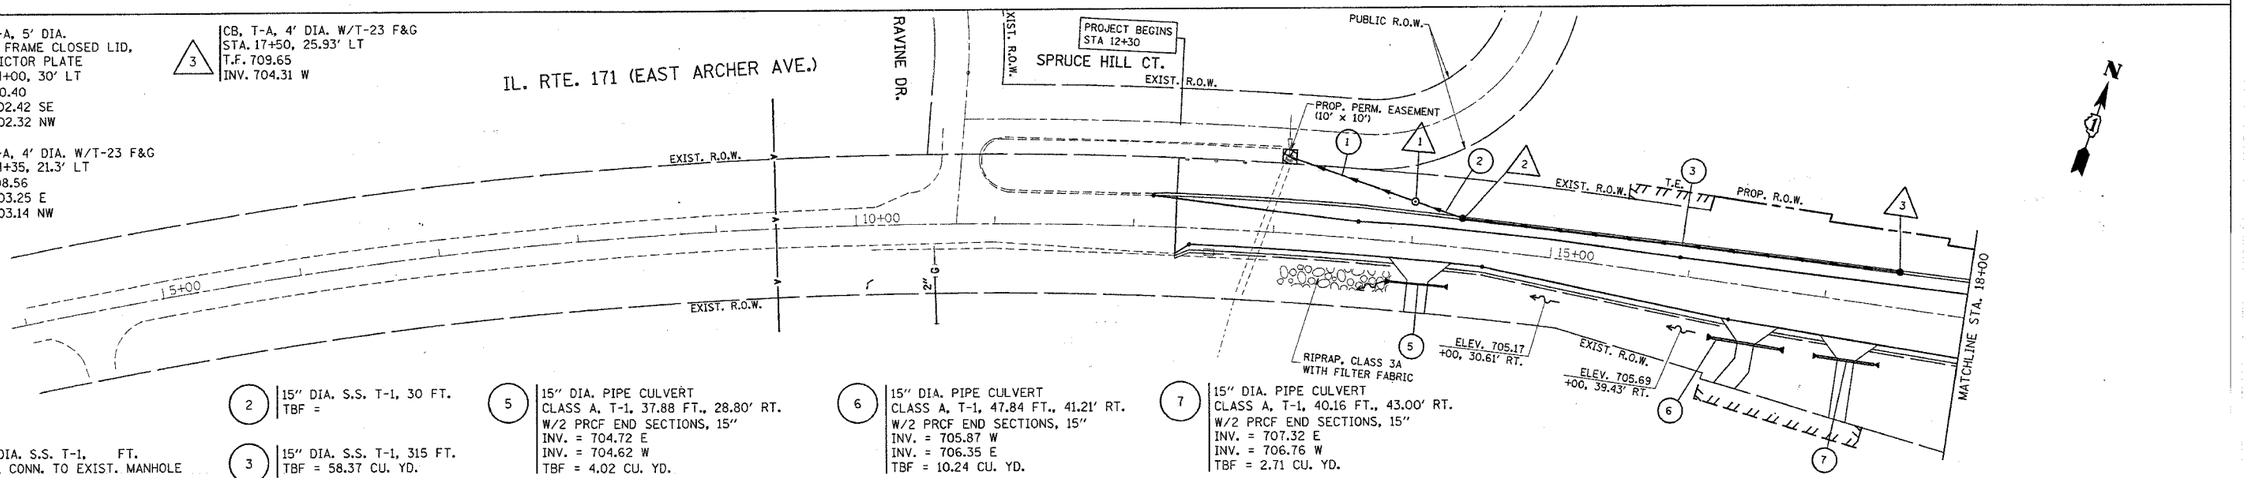

1 | MH, T-A, 5' DIA. W/T-1 FRAME CLOSED LID, RESTRICTOR PLATE
STA. 14+00, 30' LT
T.F. 710.40
INV. 702.42 SE
INV. 702.32 NW

2 | CB, T-A, 4' DIA. W/T-23 F&G
STA. 14+35, 21.3' LT
T.F. 708.56
INV. 703.25 E
INV. 703.14 NW

3 | CB, T-A, 4' DIA. W/T-23 F&G
STA. 17+50, 25.93' LT
T.F. 709.65
INV. 704.31 W

1 | 15" DIA. S.S. T-1, FT. MAKE CONN. TO EXIST. MANHOLE
TBF =

2 | 15" DIA. S.S. T-1, 30 FT.
TBF =

3 | 15" DIA. S.S. T-1, 315 FT.
TBF = 58.37 CU. YD.

5 | 15" DIA. PIPE CULVERT
CLASS A, T-1, 37.88 FT., 28.80' RT.
W/2 PRCF END SECTIONS, 15"
INV. = 704.72 E
INV. = 704.62 W
TBF = 4.02 CU. YD.

6 | 15" DIA. PIPE CULVERT
CLASS A, T-1, 47.84 FT., 41.21' RT.
W/2 PRCF END SECTIONS, 15"
INV. = 705.87 W
INV. = 706.35 E
TBF = 10.24 CU. YD.

7 | 15" DIA. PIPE CULVERT
CLASS A, T-1, 40.16 FT., 43.00' RT.
W/2 PRCF END SECTIONS, 15"
INV. = 707.32 E
INV. = 706.76 W
TBF = 2.71 CU. YD.

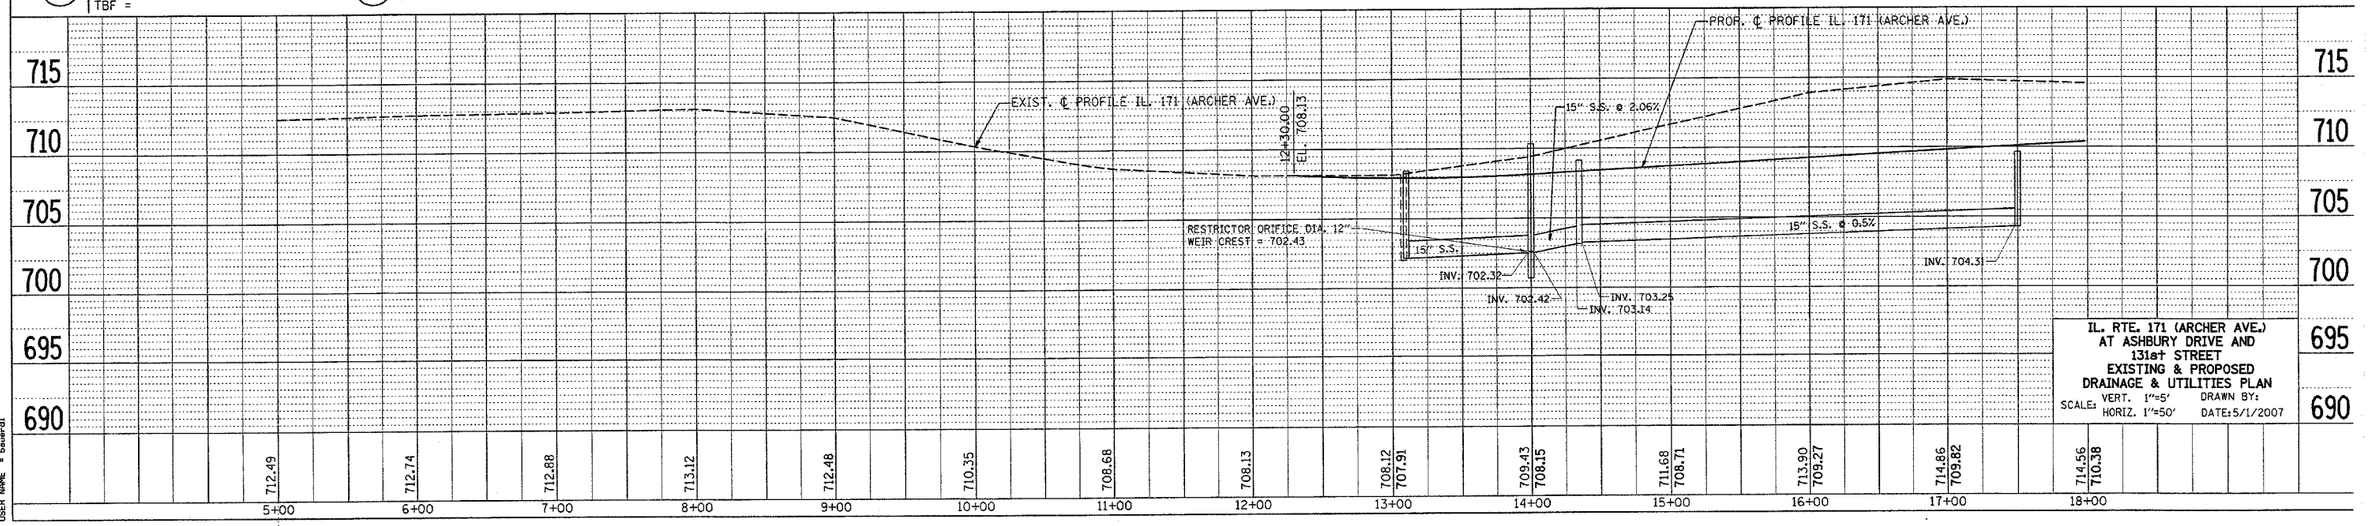

IL. RTE. 171 (ARCHER AVE.) AT ASHBURY DRIVE AND 131st STREET
EXISTING & PROPOSED DRAINAGE & UTILITIES PLAN
SCALE: VERT. 1"=5' HORIZ. 1"=50' DRAWN BY: DATE: 5/1/2007

PLAN: SURVEYED, PLOTTED, ALIGNMENT CHECKED, NOTE BOOK, NO., BY, DATE
PROFILE: SURVEYED, PLOTTED, GRADES CHECKED, ALIGNMENT CHECKED, NOTE BOOK, NO., STRUCTURE NO(S)/MC CHKD

PLOT DATE = 5/1/2007
FILE NAME = c:\projects\ill36824\sh_drwnbs.dgn
PLOT SCALE = 50.0000 '/ IN.
USER NAME = bauerdl