PLOT DATE = 5/2/2007
FILE NAME = c:\projects\p113602\xs_171be_sh.dgn
PLOT SCALE = 10.0000 ' / IN.
USER NAME = galbannb

ORIGINAL SURVEY		BY	DATE
NOTE BOOK	SURVEYED		
	PLOTTED		
NO.	TEMPLATE		
	AREAS		
	AREAS CHECKED		

FINAL SURVEY		BY	DATE
NOTE BOOK	SURVEYED		
	PLOTTED		
NO.	TEMPLATE		
	AREAS		
	AREAS CHECKED		

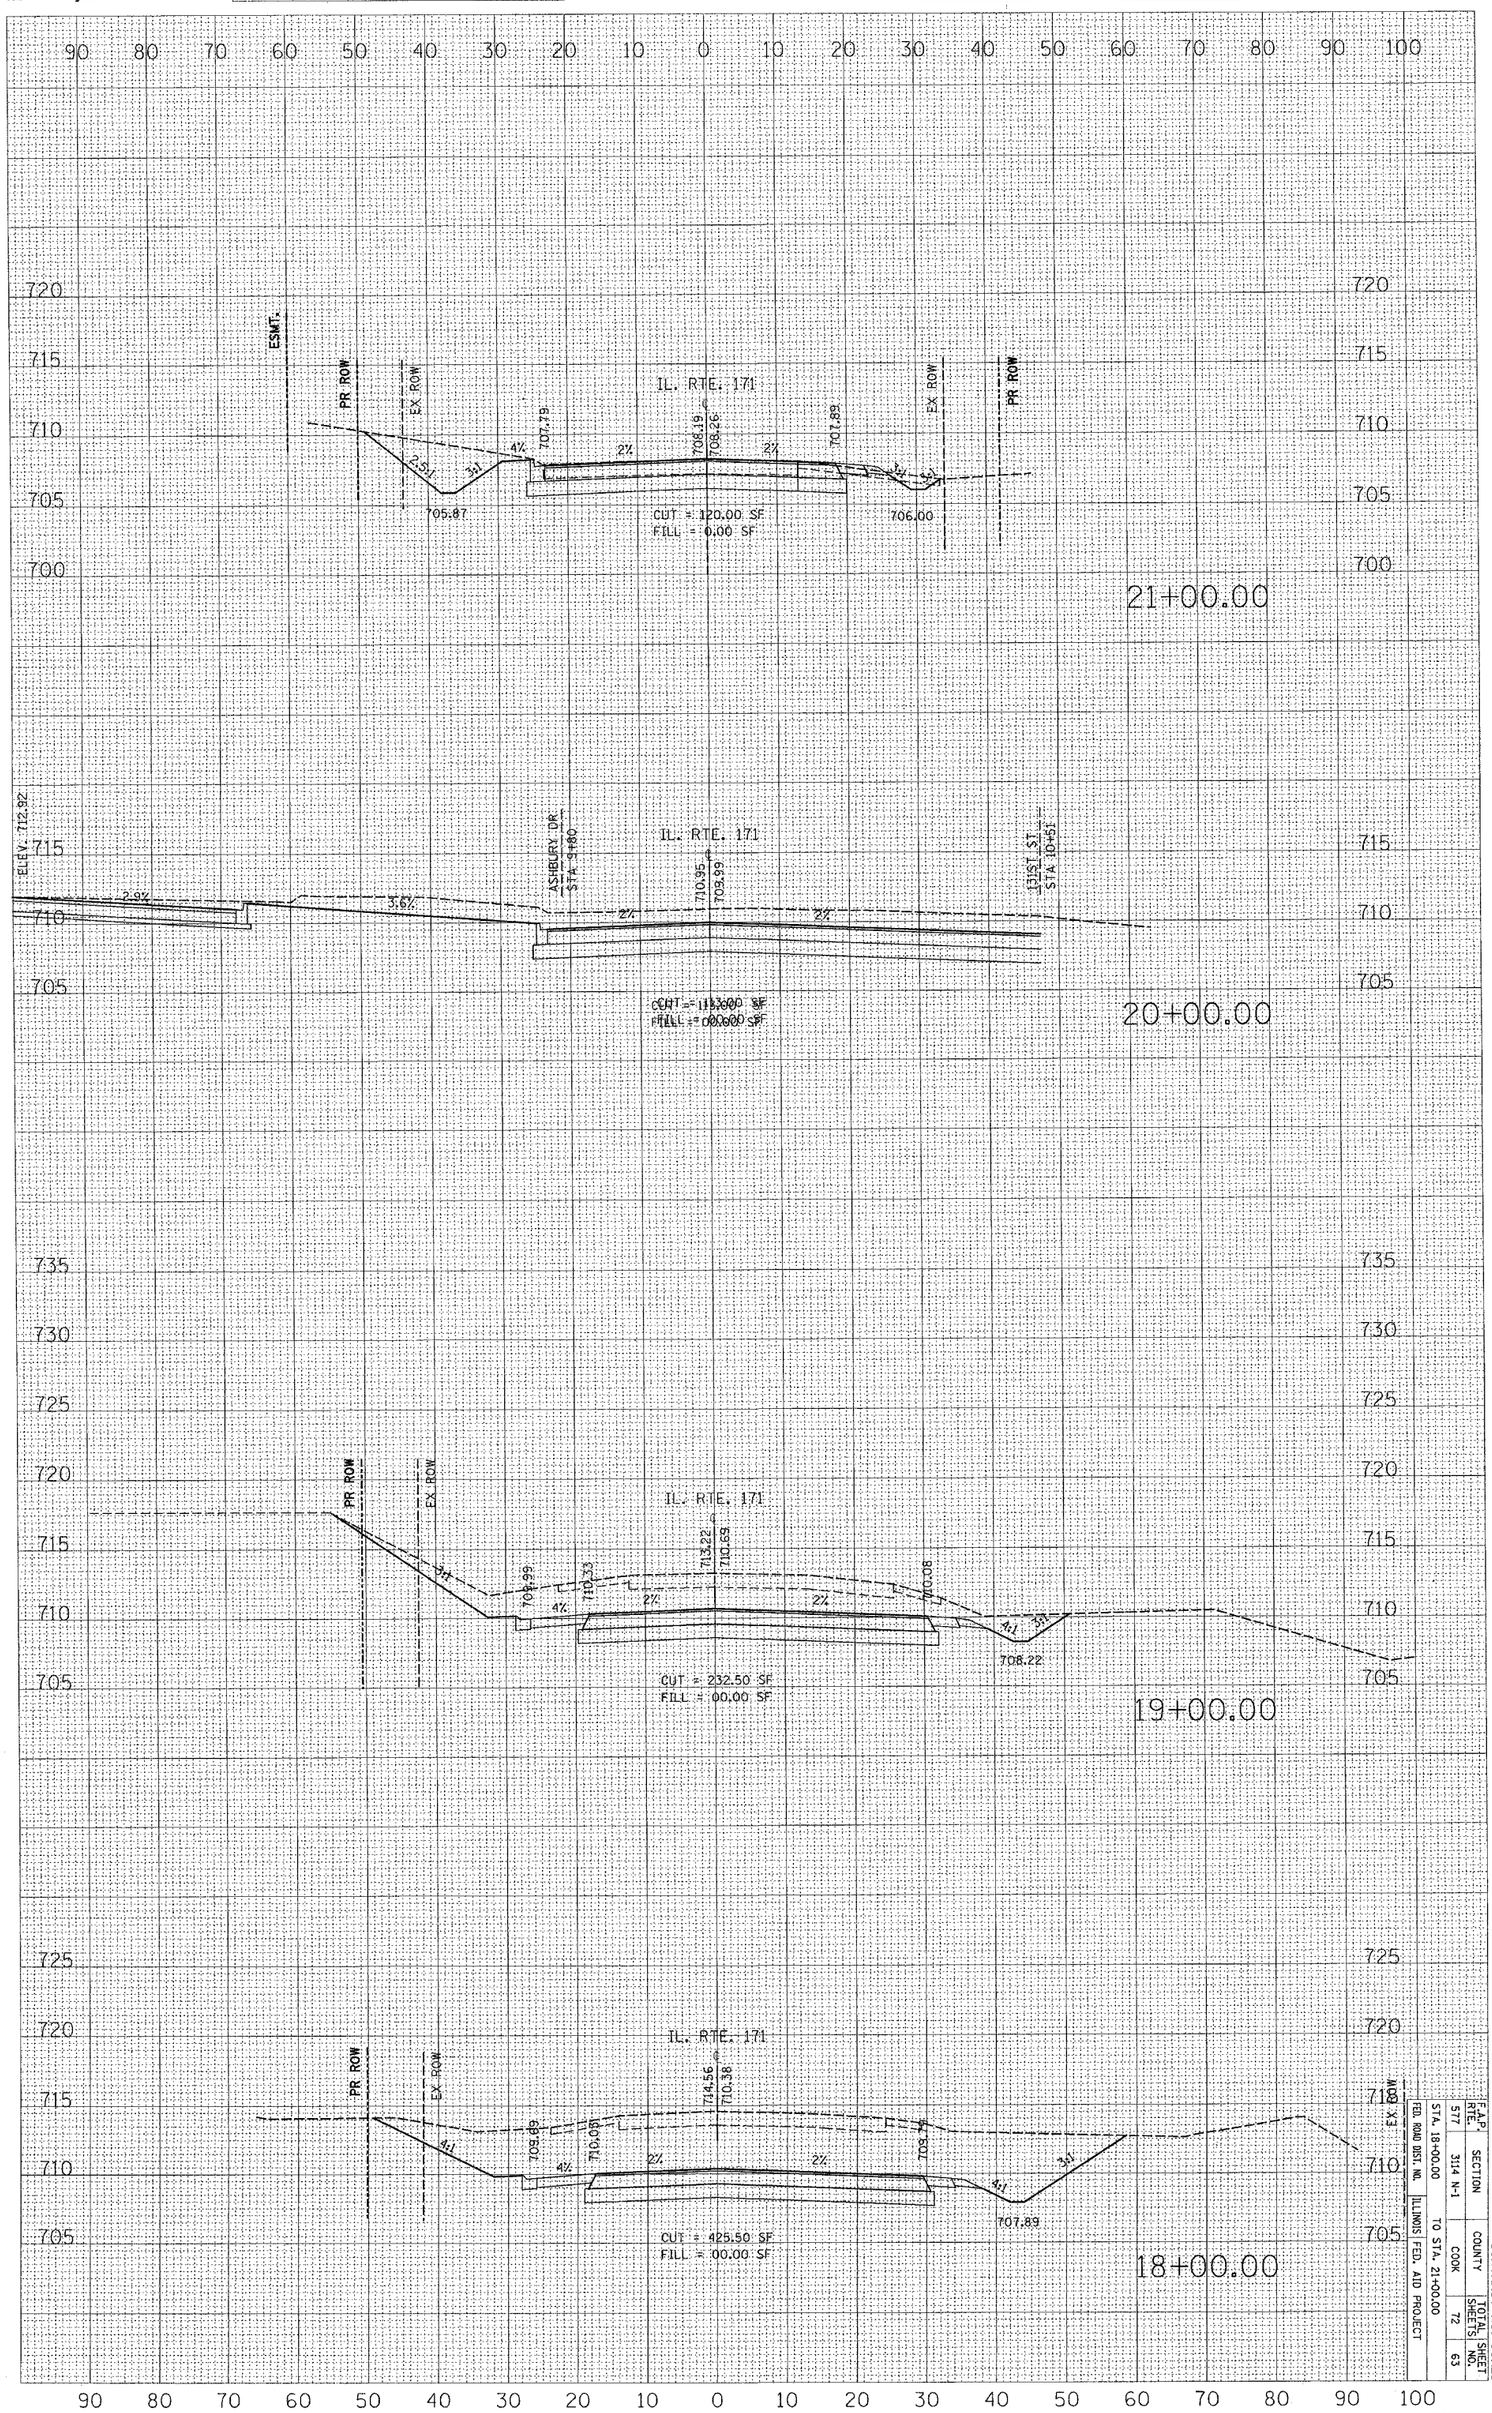

CONTRACT NO. 60A25					
F.A.P. RTE.	SECTION	COUNTY		SHEET NO.	SHEETS
577	3114 N-1	COOK		72	63
STA. 18+00.00	TO STA. 21+00.00	ILLINOIS FED. AID PROJECT			
FED. ROAD DIST. NO.					