F.A. RTE	SECTION	COUNTY	TOTAL SHEETS	SHEET NO
		Cook		18
STA.		TO STA.		
FED. ROAD DIST NO. 7	ILLINOIS	FED AID PROJECT		

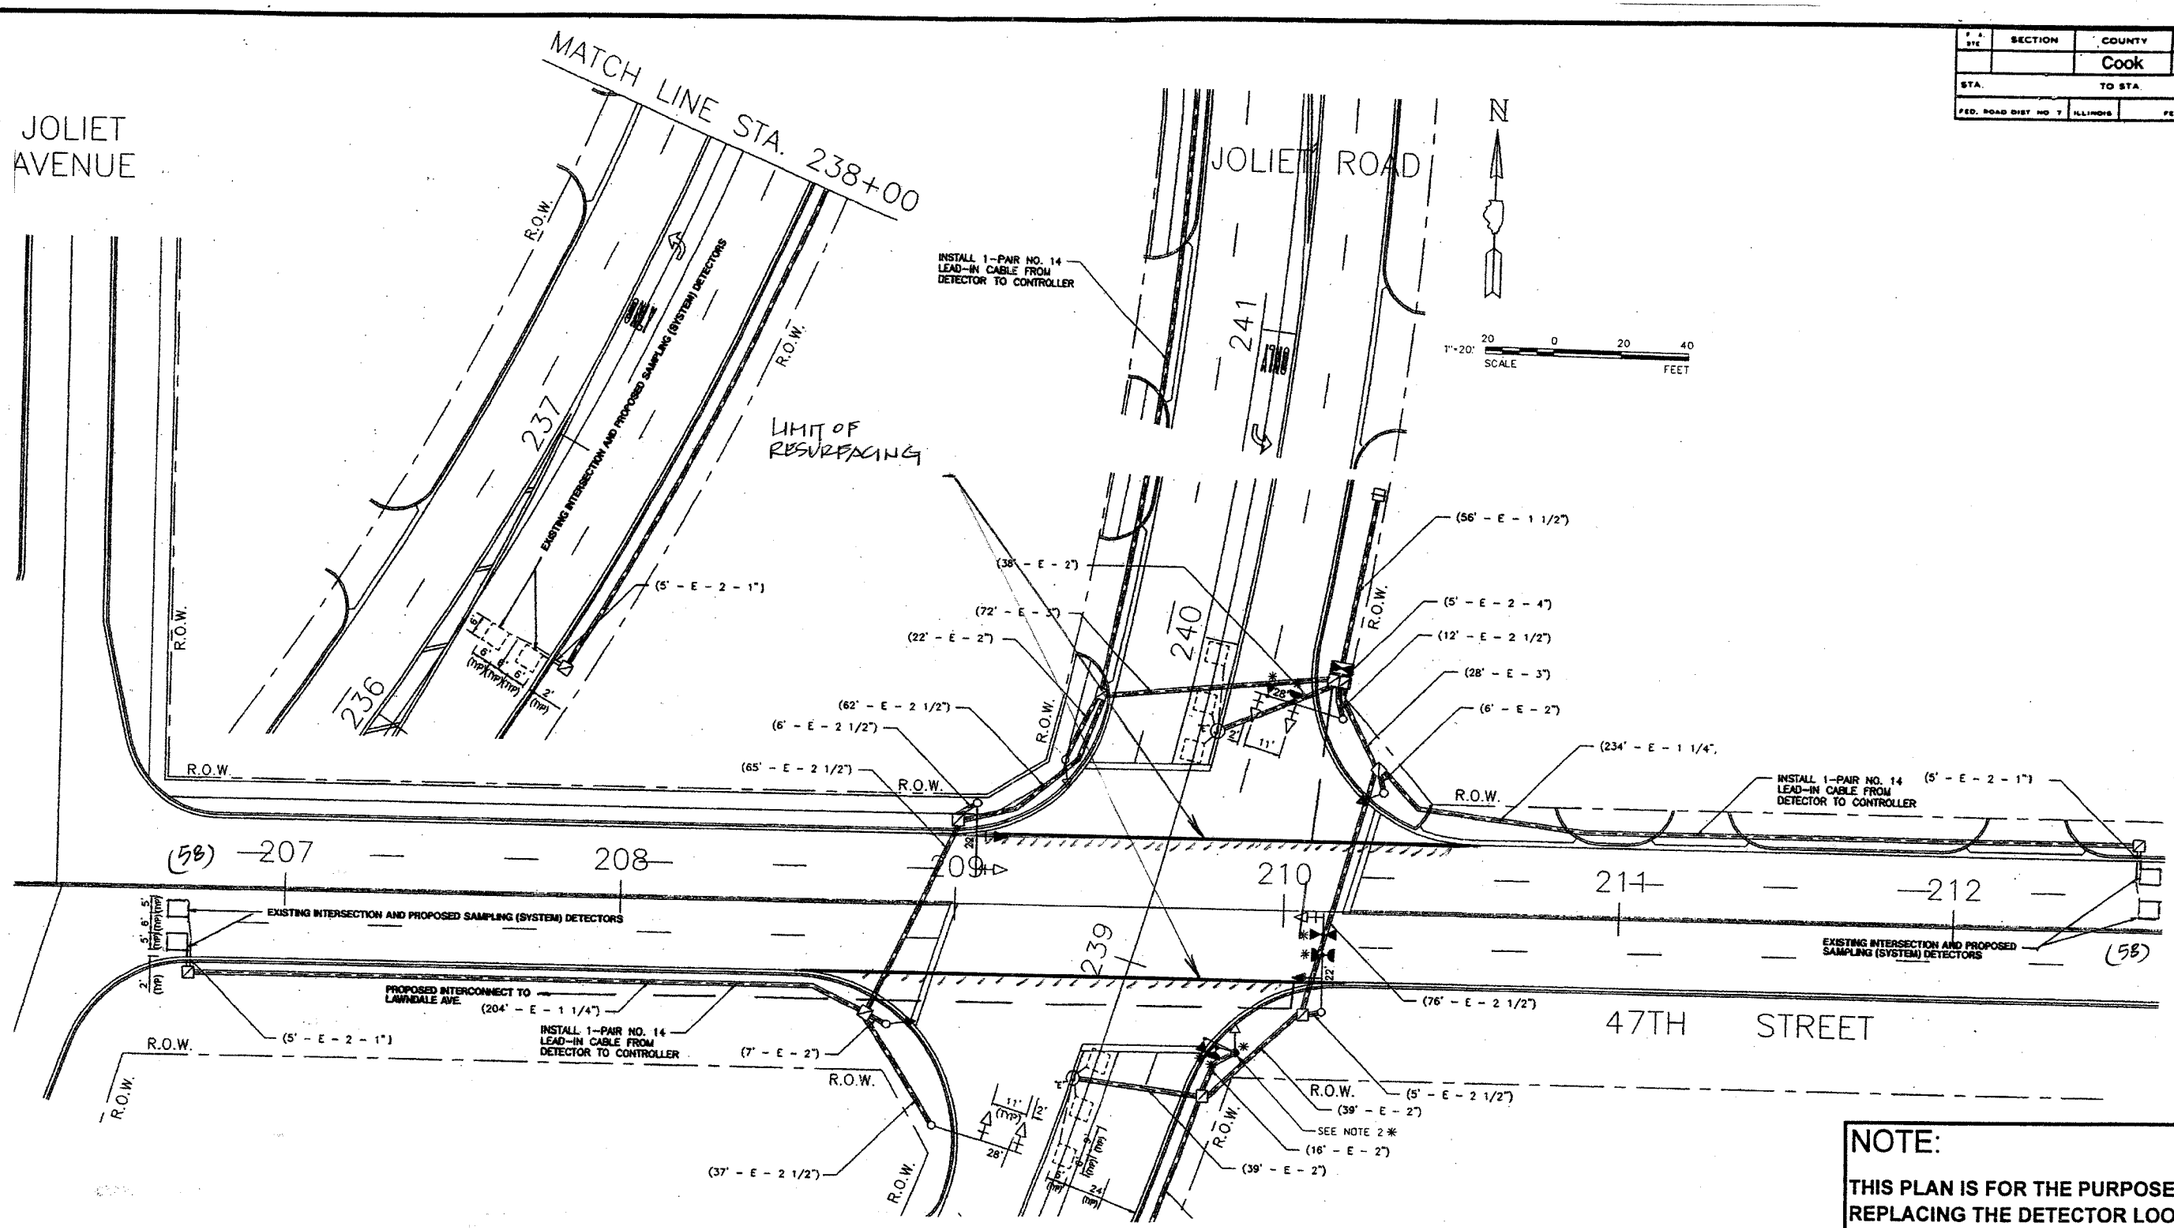

REPLACE ALL DETECTOR LOOPS AS SHOWN

(WITHIN THE RESURFACING LIMITS)

CODE NO.	QUANTITY	UNIT	ITEM
86600600	116	Foot	Detector Loop Replacement

NOTE:

THIS PLAN IS FOR THE PURPOSE OF REPLACING THE DETECTOR LOOPS ONLY. ALL OTHER INFORMATION SHOWN IS NOT RELATED AND WILL BE DISREGARDED.

REVISIONS	
NAME	DATE

ILLINOIS DEPARTMENT OF TRANSPORTATION

DETECTOR LOOP REPLACEMENT

47TH ST. @ JOLIET RD.

SCALE: NONE

DATE: JULY 06

DRAWN BY: JHE
DESIGNED BY: JHE
CHECKED BY: DAD