CONTRACT NO. 60A84

F.A.U. RTE.	SECTION	COUNTY	TOTAL SHEETS	SHEET NO.
2688	3178 G-RS-2	COOK	24	10
STA. 56+72	TO STA. 73+51			
FED. ROAD DIST. NO. 1	ILLINOIS	HIGHWAY PROJECT		

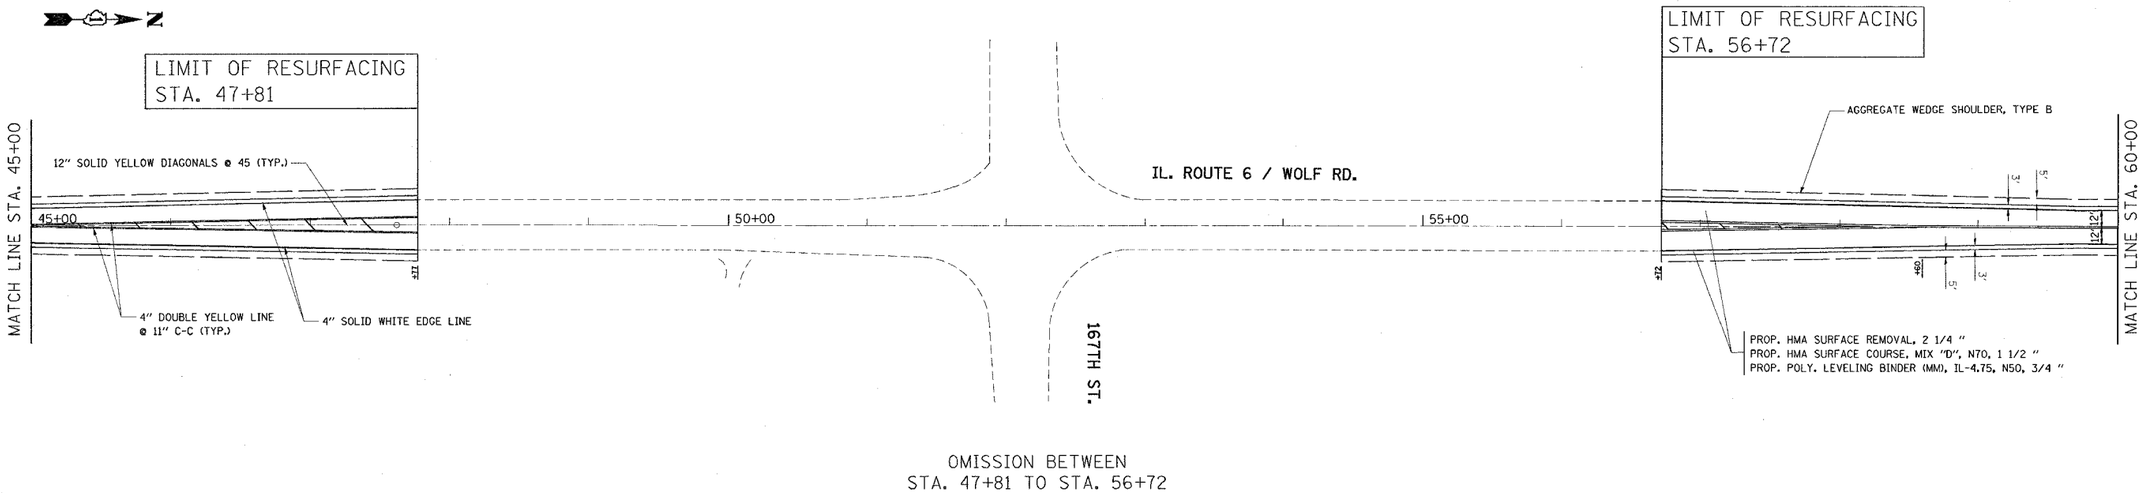

OMISSION BETWEEN
STA. 47+81 TO STA. 56+72

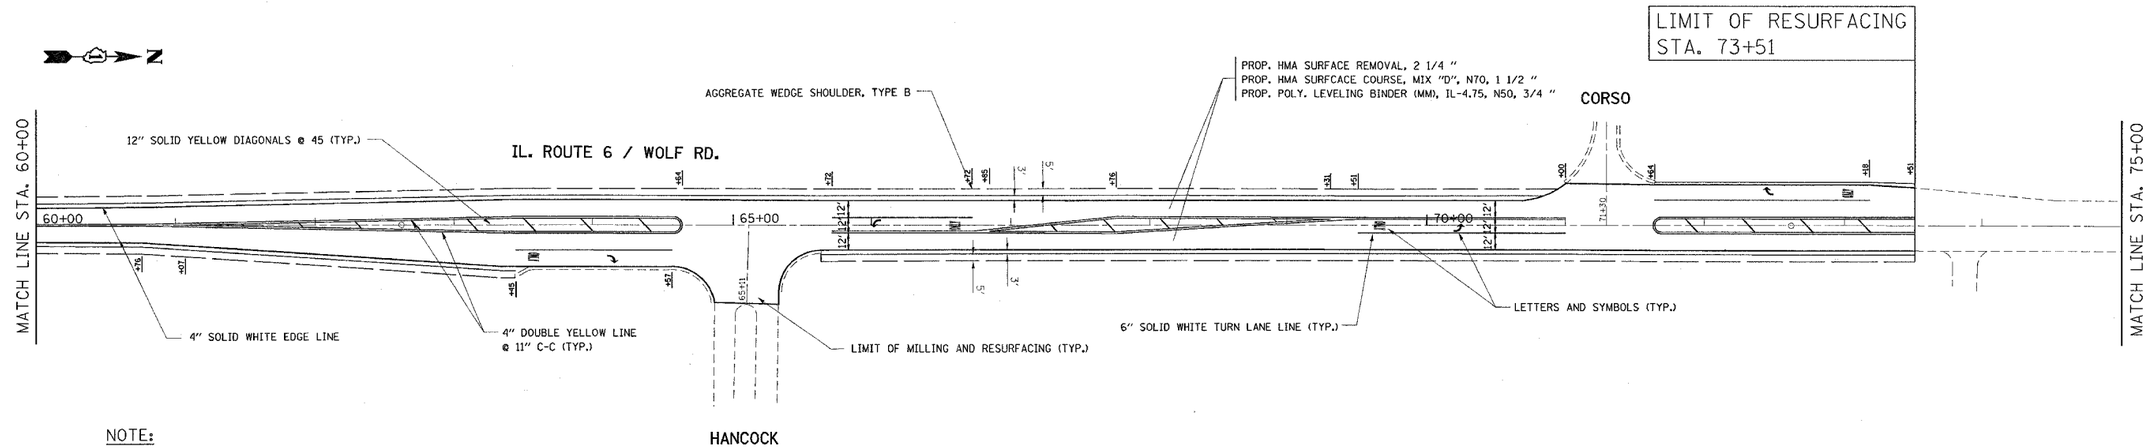

NOTE:

LIMIT OF RESURFACING ON SIDE ROADS AND STREETS SHALL BE TO THE RADIUS OF RETURN OR AS DIRECTED BY THE ENGINEER.

ALL PERMANENT PAVEMENT MARKINGS SHALL BE THERMOPLASTIC UNLESS OTHERWISE NOTED. SEE "DISTRICT ONE TYPICAL PAVEMENT MARKINGS" DETAIL (TC-13)

RAISED REFLECTIVE PAVEMENT MARKERS SHALL BE USED THROUGH THE IMPROVEMEN LIMITS. SEE "DISTRICT ONE TYPICAL APPLICATIONS RAISED REFLECTIVE PAVEMENT MARKERS" DETAIL (TC-11)

REVISIONS NAME	DATE

ILLINOIS DEPARTMENT OF TRANSPORTATION

US ROUTE 6
FROM 159TH STREET TO COOK-WILL COUNTY LINE

ROADWAY AND PAVEMENT MARKING PLAN

SCALE: VERT.
HORIZ.
DATE

DRAWN BY
CHECKED BY

PLOT DATE = 3/17/2007
FILE NAME = c:\projects\d11606\dms\gmaa.dgn
PLOT SCALE = 50.0000 '/ IN.
USER NAME = transit