CONTRACT NO. 60B46

F.A.I. RTE.	SECTION	COUNTY	TOTAL SHEETS	SHEET NO.
55	99 (1&2) WRS-2	WILL	228	38
STA.		TO STA.		
FED. ROAD DIST. NO.	ILLINOIS	FED. AID PROJECT		

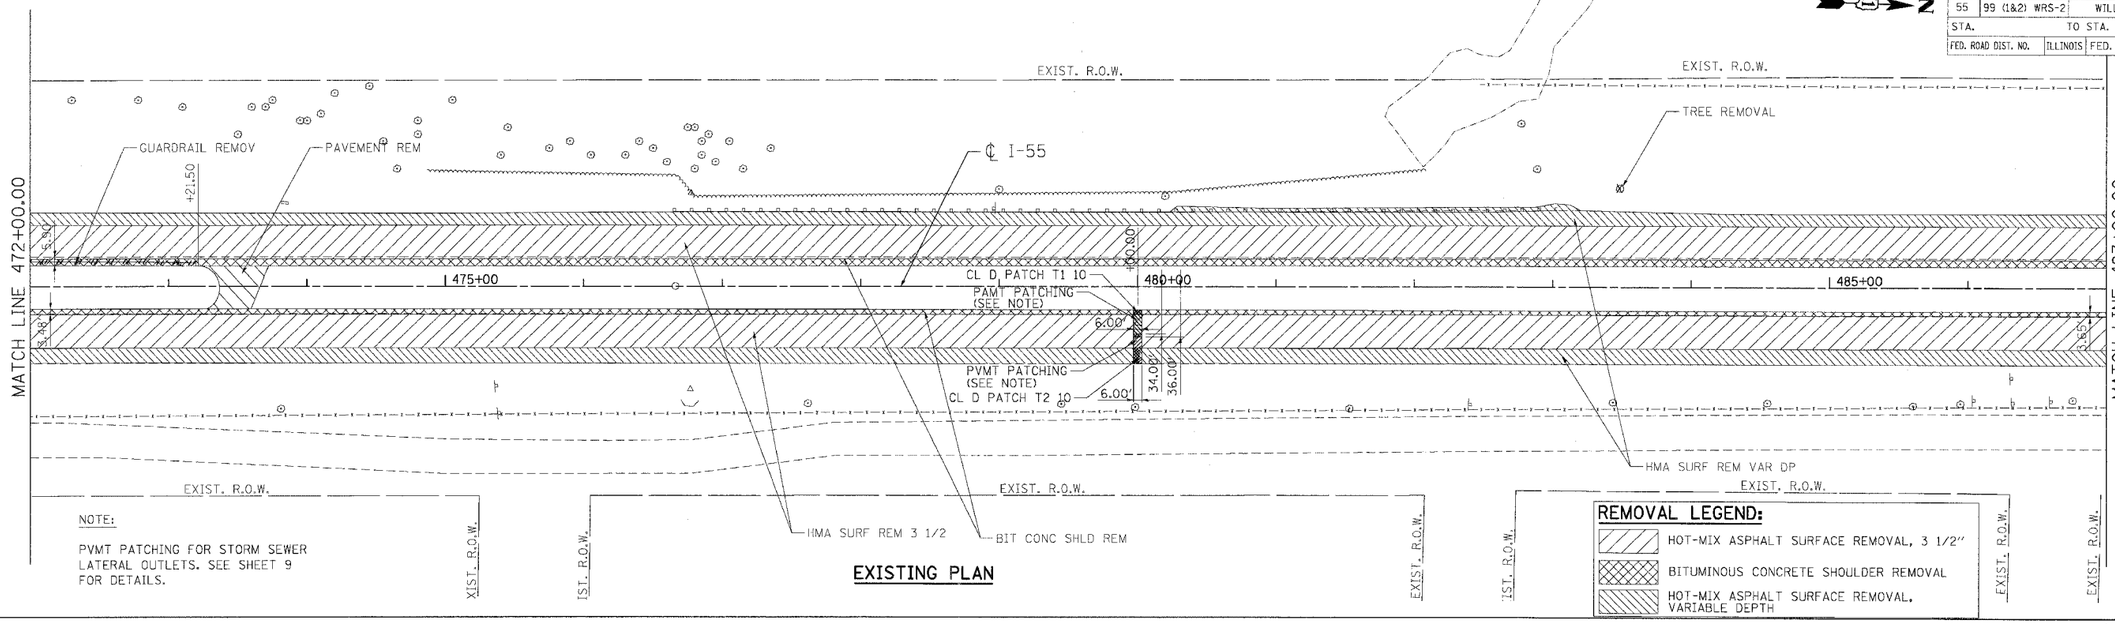

NOTE:

PVMT PATCHING FOR STORM SEWER LATERAL OUTLETS. SEE SHEET 9 FOR DETAILS.

EXISTING PLAN

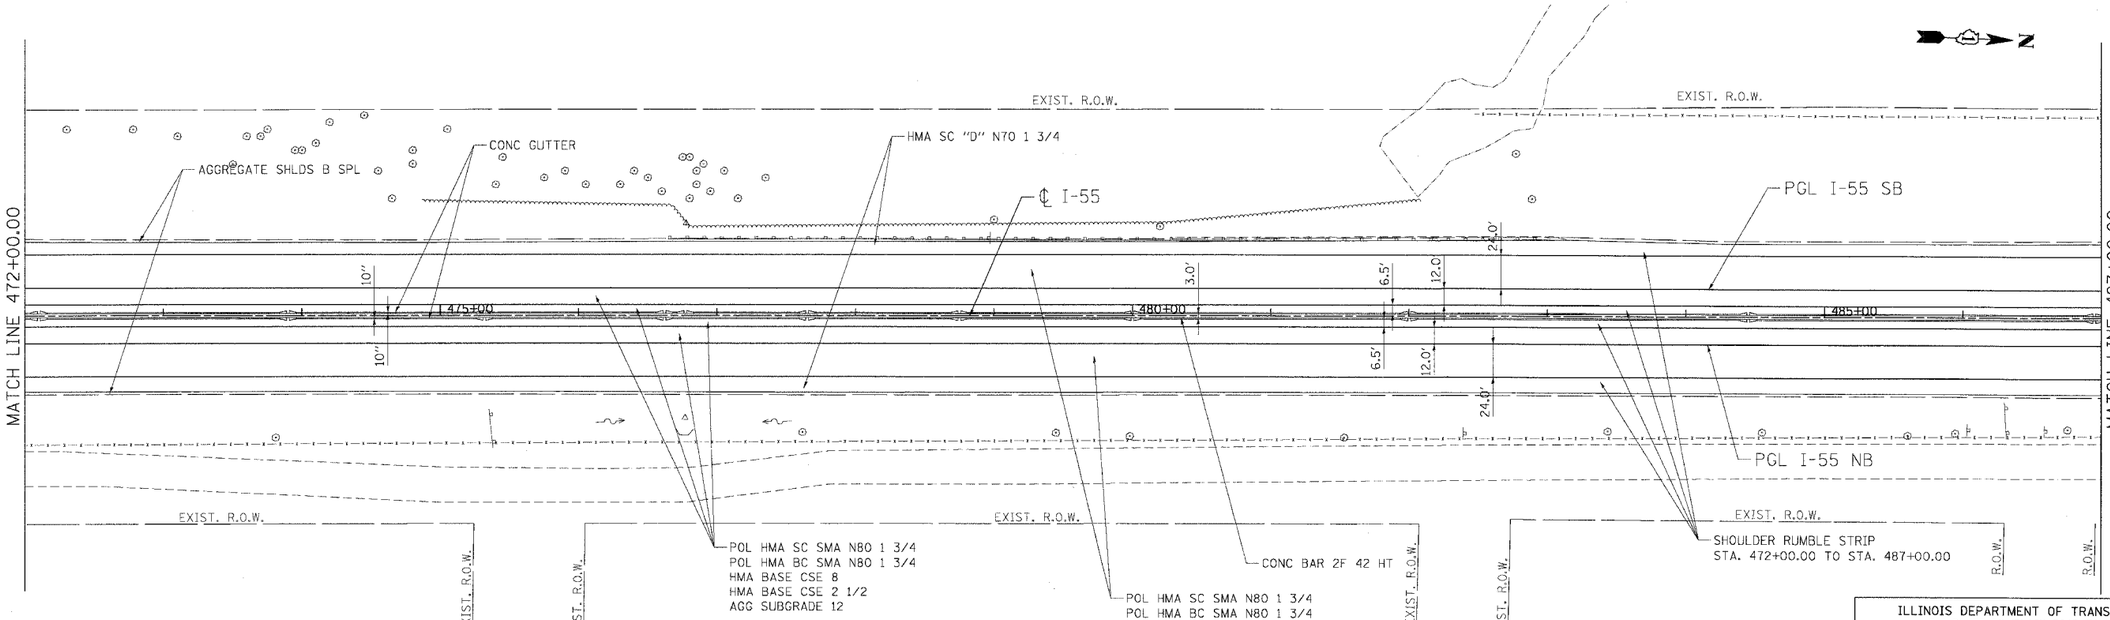

PROPOSED PLAN

REVISIONS	
NAME	DATE

ILLINOIS DEPARTMENT OF TRANSPORTATION
FAI ROUTE 55 (BLACK ROAD TO U.S. 30)
WIDENING AND RESURFACING

ROADWAY PLAN
FAI 55
STA. 472+00.00 TO STA. 487+00.00

SCALE: 1"=50'
DATE 03/15/07
DRAWN BY AG
CHECKED BY DDH

TENG
TENG & ASSOCIATES, INC.
ENGINEERS/ARCHITECTS/PLANNERS
CHICAGO, ILLINOIS

PLOT DATE = $DATE$
PLOT NAME = $TITLE$
PLOT SCALE = $SCALE$
USER NAME = $USER$

\\NL99\APP\DGN\\V99\A202.DGN,\\V99\A201.DGN,\\V99\A201.DGN,\\V9261A003.DGN,\\Rv9516A01.DGN,\\V9261A001.DGN,\\PL061A021.DGN,\\PL061A001.DGN,\\DU061A001.DGN,\\DU061A002.DGN,\\UT9914001.DGN,\\XX061A452.DGN
3-15-2007,12:07:06 GARCIAAZ S:\DOCUMENT\82361501\CIVIL\DGN\PL081A023.SHT