CONTRACT NO. 60B47

F.A. RTE.	SECTION	COUNTY	TOTAL SHEETS	SHEET NO.
55	99 (1&2) WRS-3	WILL	305	109
STA. 832+00	TO STA. 847+00			
FED. ROAD DIST. NO.	ILLINOIS	FED. AID PROJECT		

DRU-04 OF 14

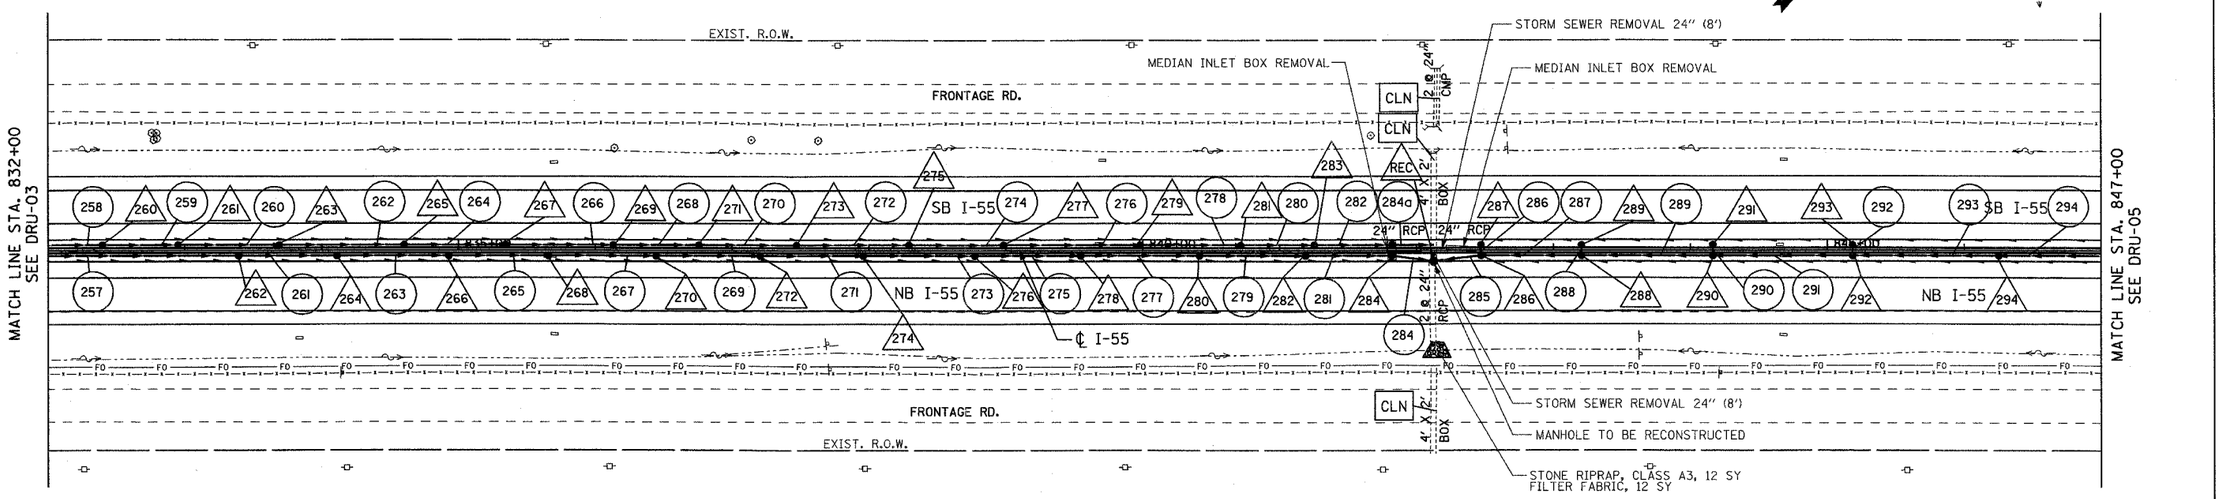

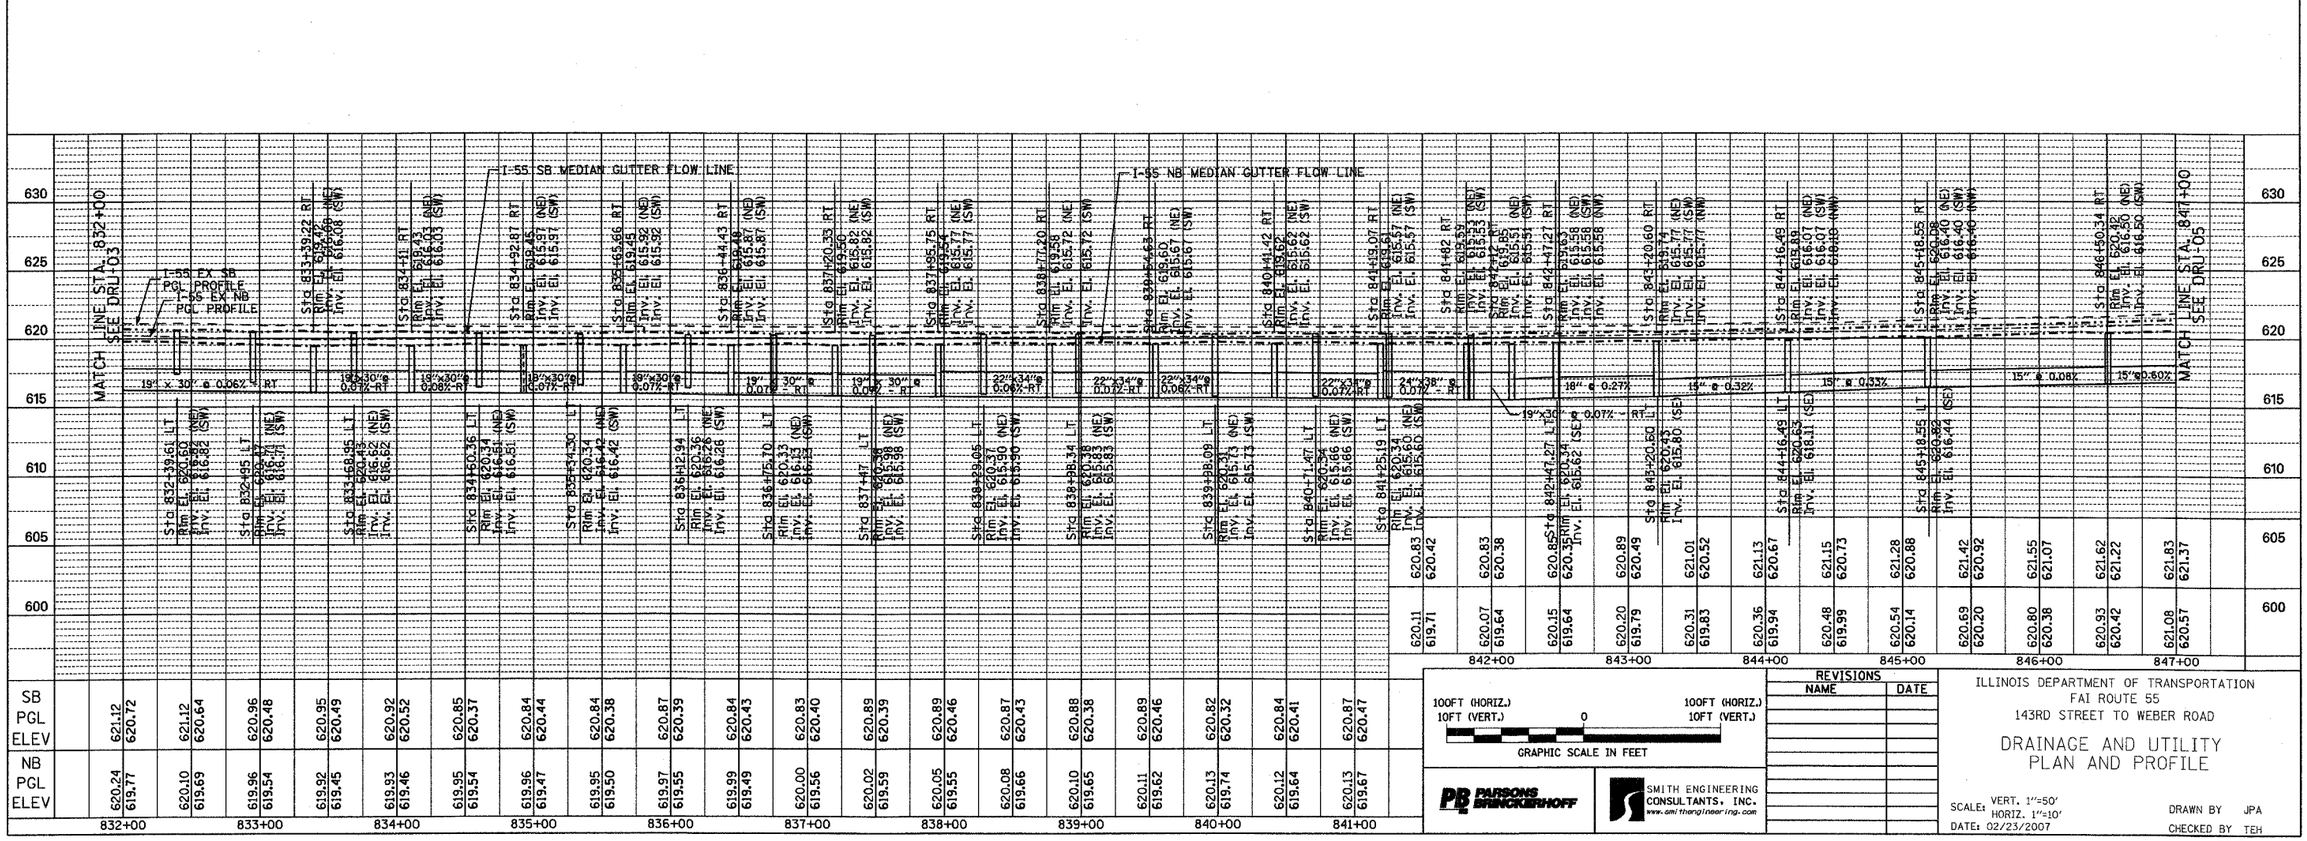

100FT (HORIZ.) 10FT (VERT.) 0 100FT (HORIZ.) 10FT (VERT.)

GRAPHIC SCALE IN FEET

PB PARSONS BRINCKERHOFF

SMITH ENGINEERING CONSULTANTS, INC. www.smithengineering.com

REVISIONS	
NAME	DATE

ILLINOIS DEPARTMENT OF TRANSPORTATION
FAI ROUTE 55
143RD STREET TO WEBER ROAD

DRAINAGE AND UTILITY PLAN AND PROFILE

SCALE: VERT. 1"=50'
HORIZ. 1"=10'
DATE: 02/23/2007

DRAWN BY JPA
CHECKED BY TEH

FINAL