CONTRACT NO. 60B47

F.A. RTE.	SECTION	COUNTY	TOTAL SHEETS	SHEET NO.
55	99 (1&2) WRS-3	WILL	305	213
STA. 799+00.00	TO STA. 800+00.00			
FED. ROAD DIST. NO.	ILLINOIS	FED. AID PROJECT		

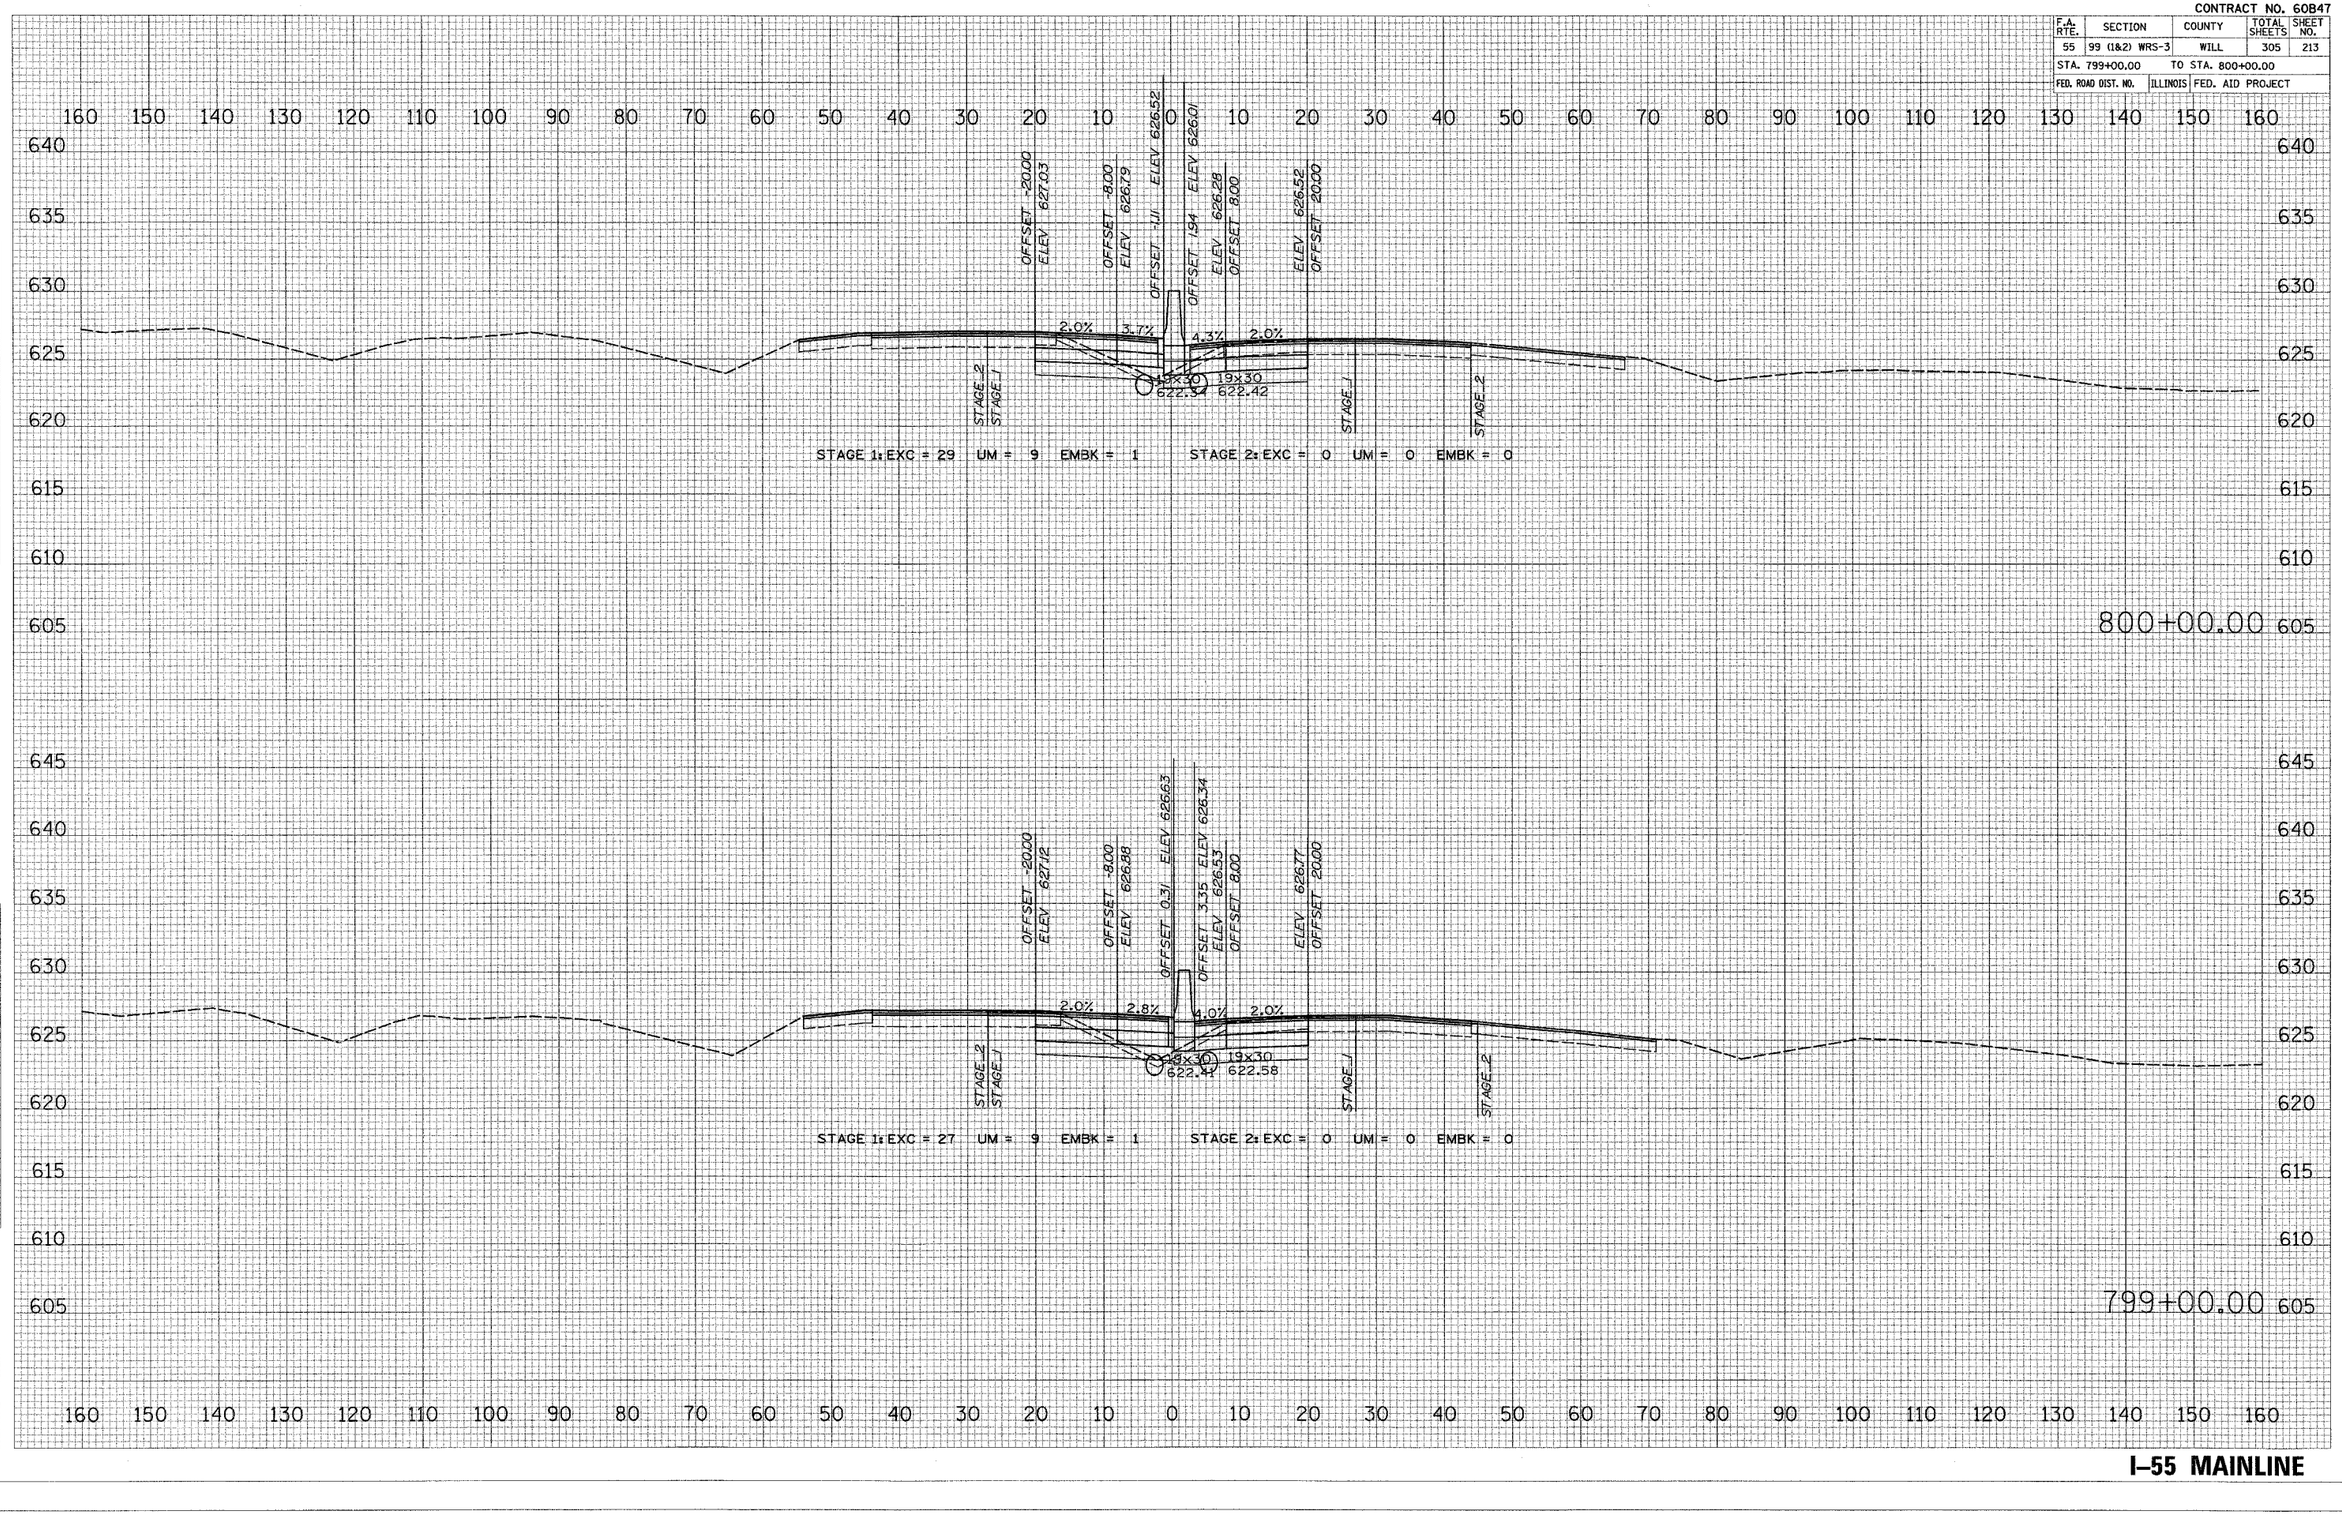

FINAL SURVEY	SURVEYED	BY	DATE
	PLOTTED		
	FIELD BOOK		
	NOTE BOOK		
NO.	AREAS CHECKED		

ORIGINAL SURVEY	SURVEYED	BY	DATE
	PLOTTED		
	NOTE BOOK		
NO.	AREAS CHECKED		

PLOT DATE = #2/20/20#
FILE NAME = #FILE#
PLOT SCALE = #SCALE#
USER NAME = #USER#

I–55 MAINLINE