CONTRACT NO. 60B47

F.A. RTE.	SECTION	COUNTY	TOTAL SHEETS	SHEET NO.
55	99 (1&2) WRS-3	WILL	305	252
STA. 876+00.00		TO STA. 877+00.00		
FED. ROAD DIST. NO.	ILLINOIS	FED. AID PROJECT		

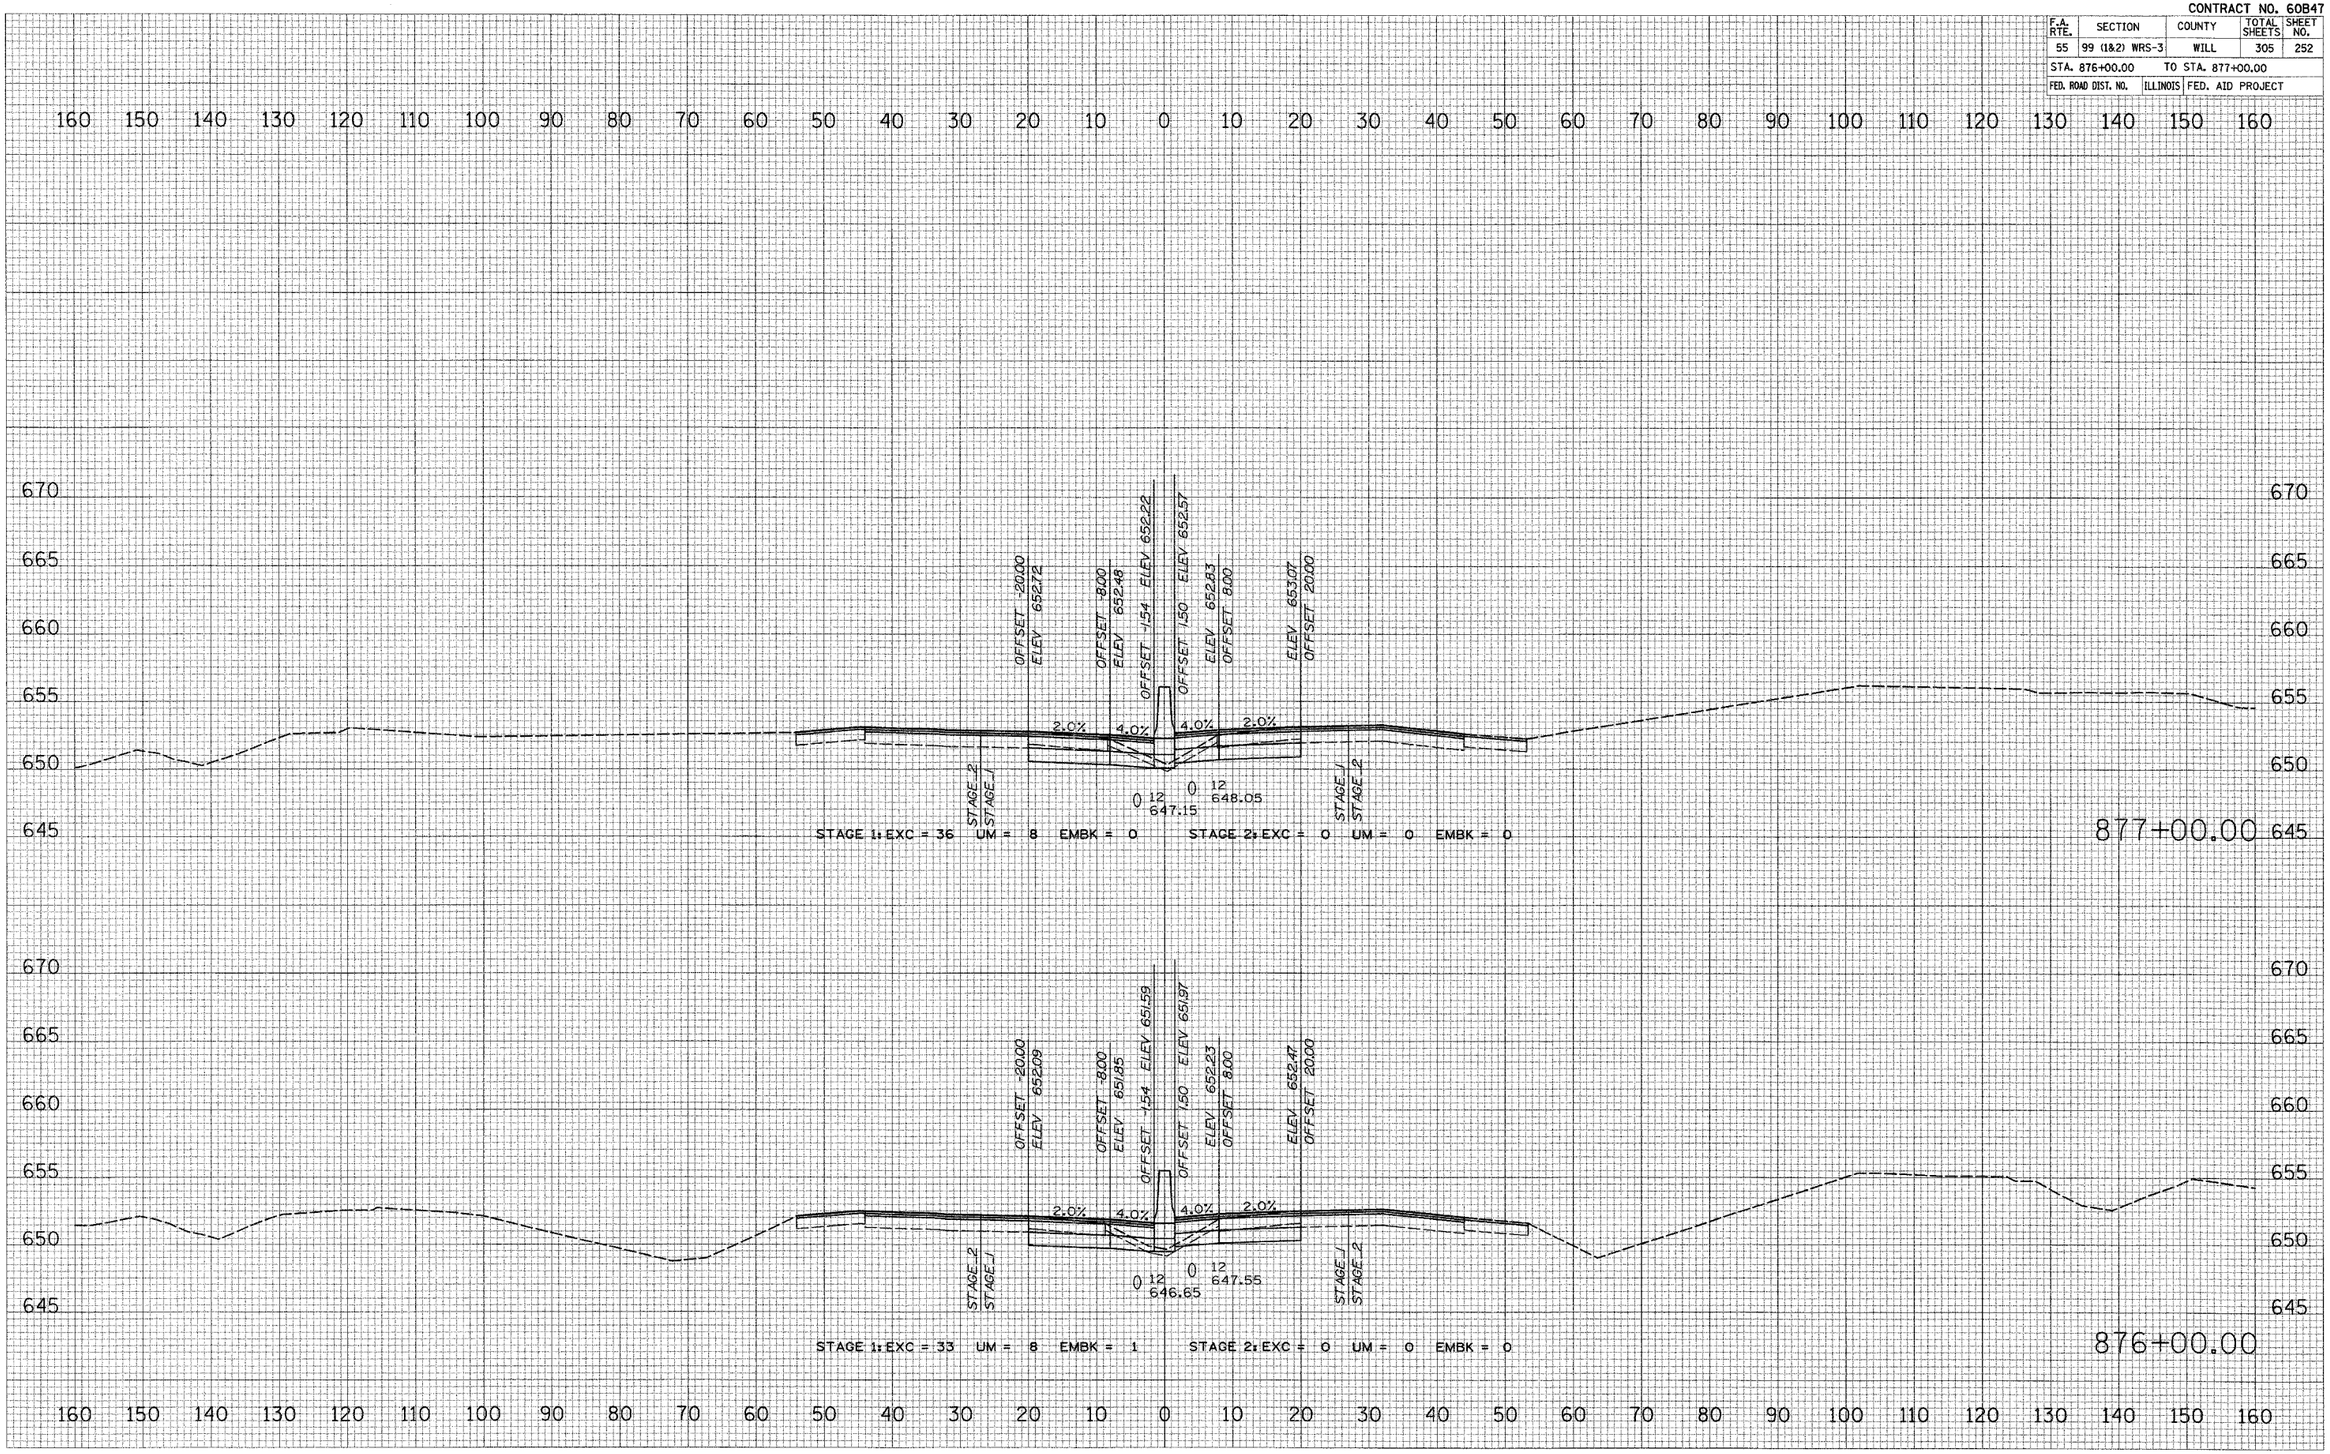

I–55 MAINLINE

ORIGINAL SURVEY		BY	DATE
	SURVEYED		
	PLOTTED		
	FIELD BOOK		
	NOTE BOOK		
	AREA		
NO.	AREAS CHECKED		

FINAL SURVEY		BY	DATE
	SURVEYED		
	PLOTTED		
	FIELD BOOK		
	NOTE BOOK		
	AREA		
NO.	AREAS CHECKED		

PLOT DATE = #PLOTDATE#
FILE NAME = #FILE#
PLOT SCALE = #SCALE#
USER NAME = #USER#