CONTRACT NO. 60B47

F.A. RTE.	SECTION	COUNTY	TOTAL SHEETS	SHEET NO.
55	99 (1&2) WRS-3	WILL	305	254
STA. 880+00.00	TO STA. 880+20.00			
FED. ROAD DIST. NO.	ILLINOIS	FED. AID PROJECT		

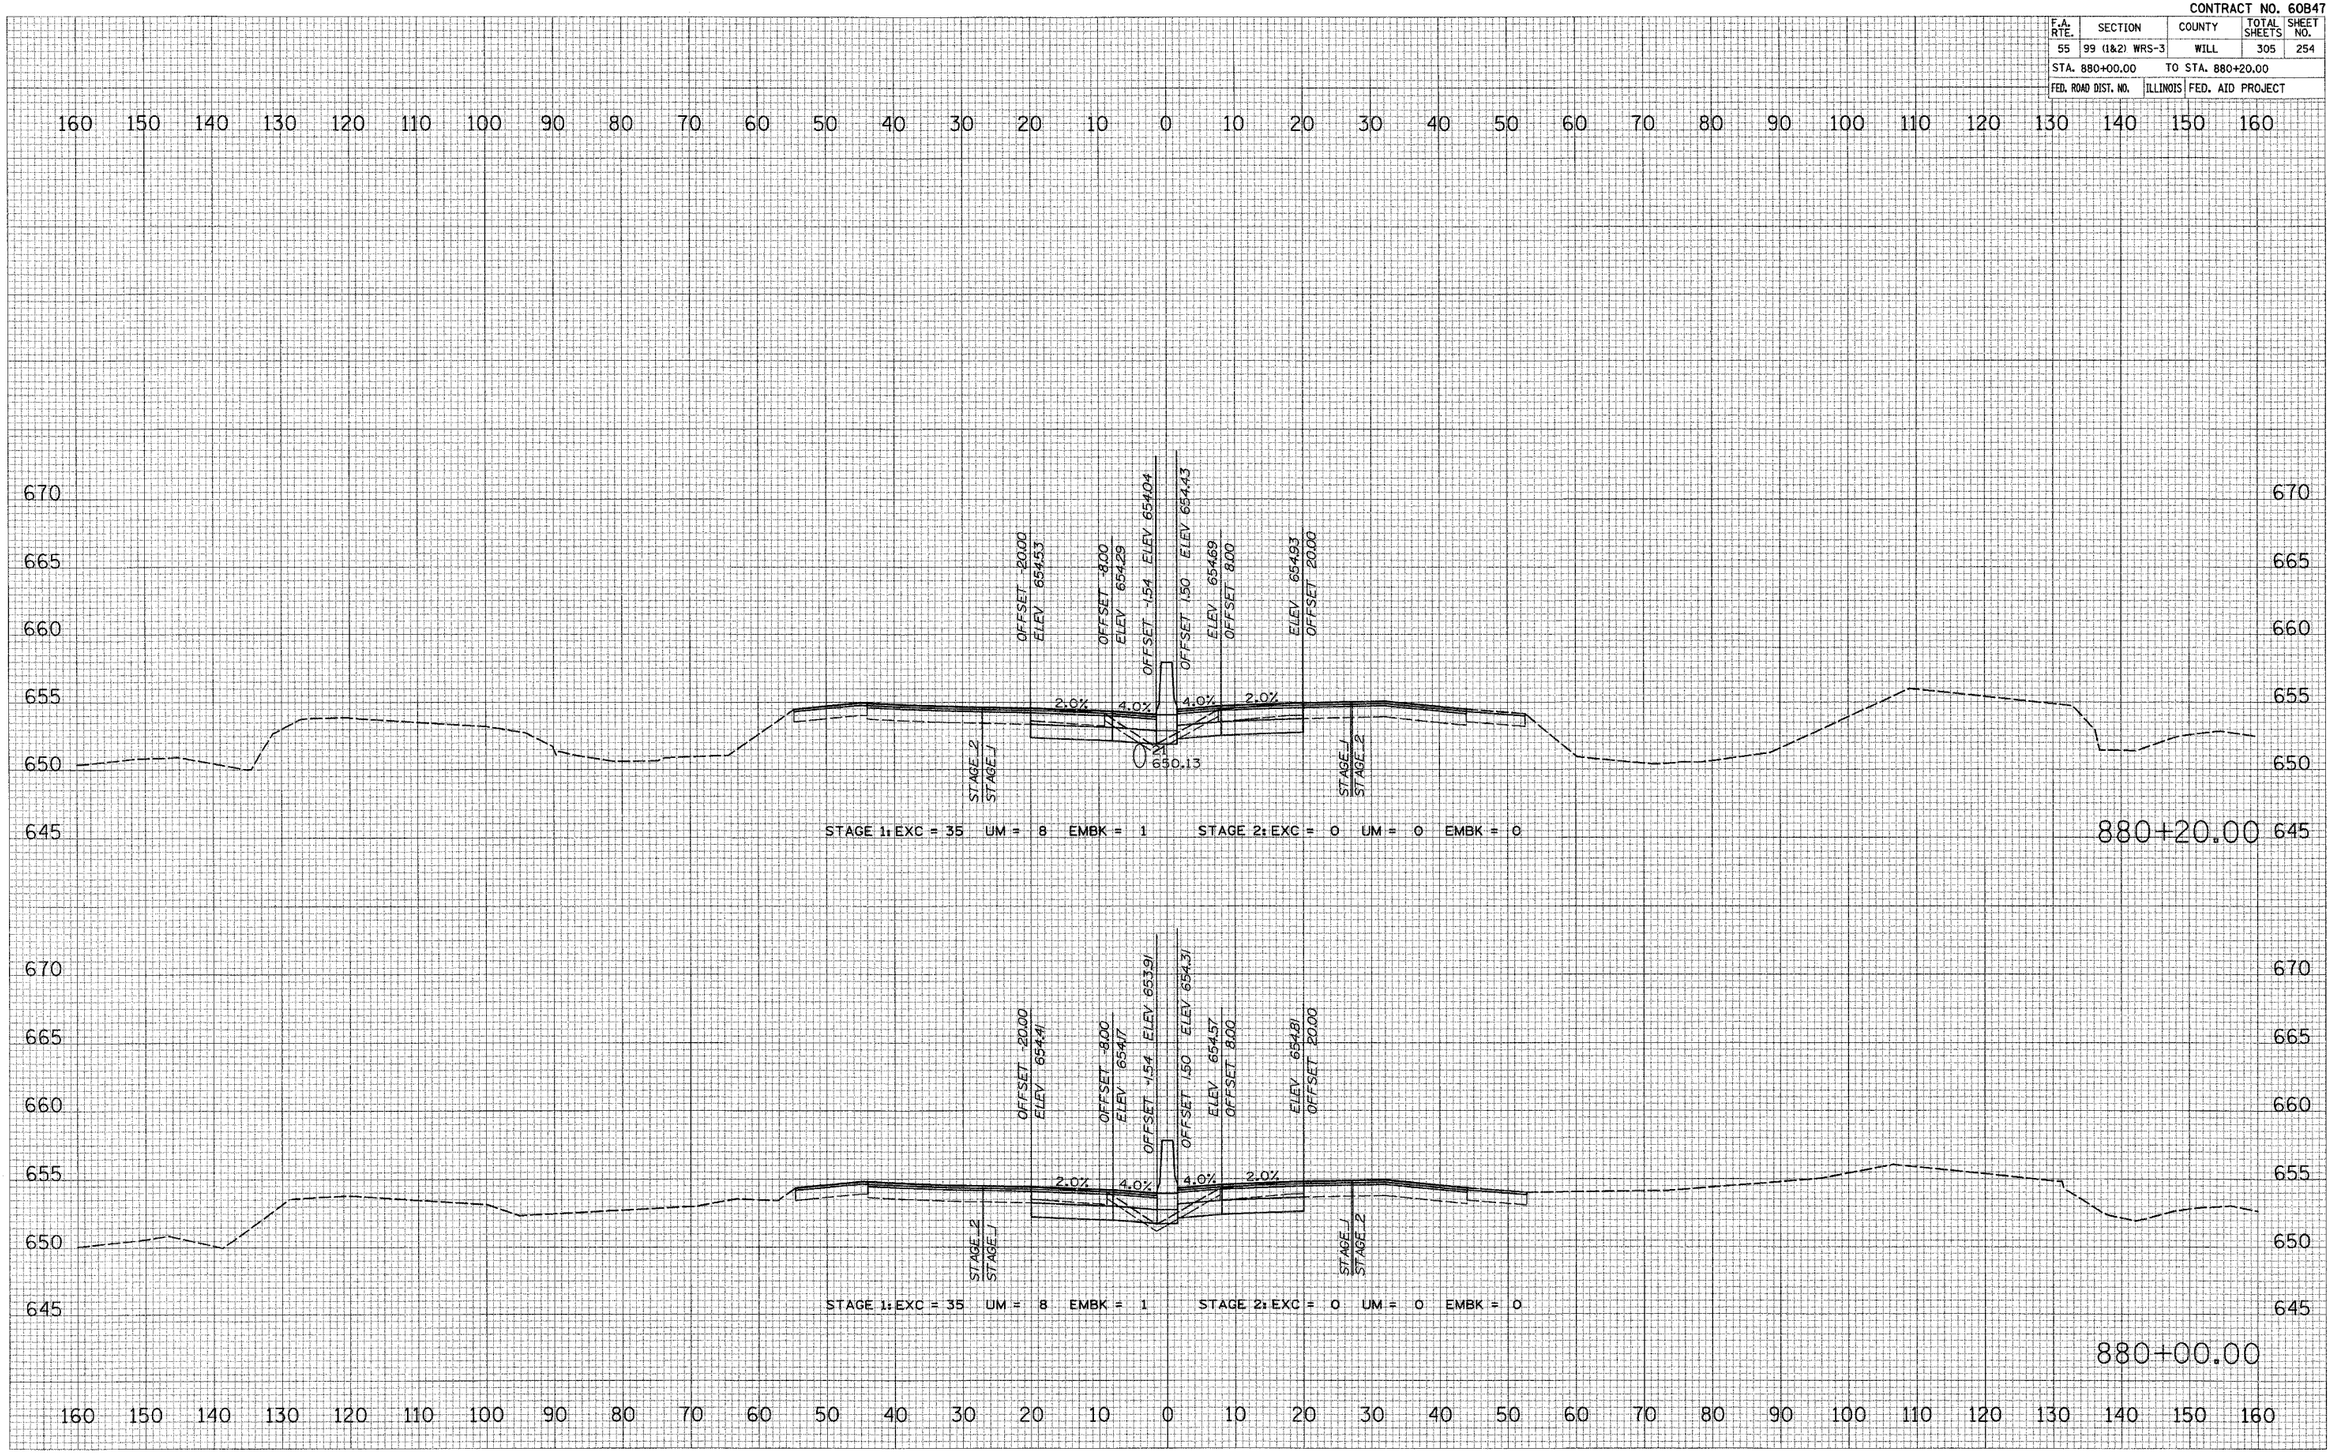

FINAL SURVEY
ORIGINAL SURVEY
NOTE BOOK
NO.
SURVEYED
PLOTTED
TRACATE
AREAS
AREAS CHECKED
BY
DATE

PLOT DATE = 2/28/2007
FILE NAME = #FILE#
PLOT SCALE = #SCALE#
USER NAME = #USER#

I–55 MAINLINE