CONTRACT NO. 60B47

F.A. RTE.	SECTION	COUNTY	TOTAL SHEETS	SHEET NO.
55	99 (1&2) WRS-3	WILL	305	259
STA. 889+00.00		TO STA. 890+00.00		
FED. ROAD DIST. NO.	ILLINOIS	FED. AID PROJECT		

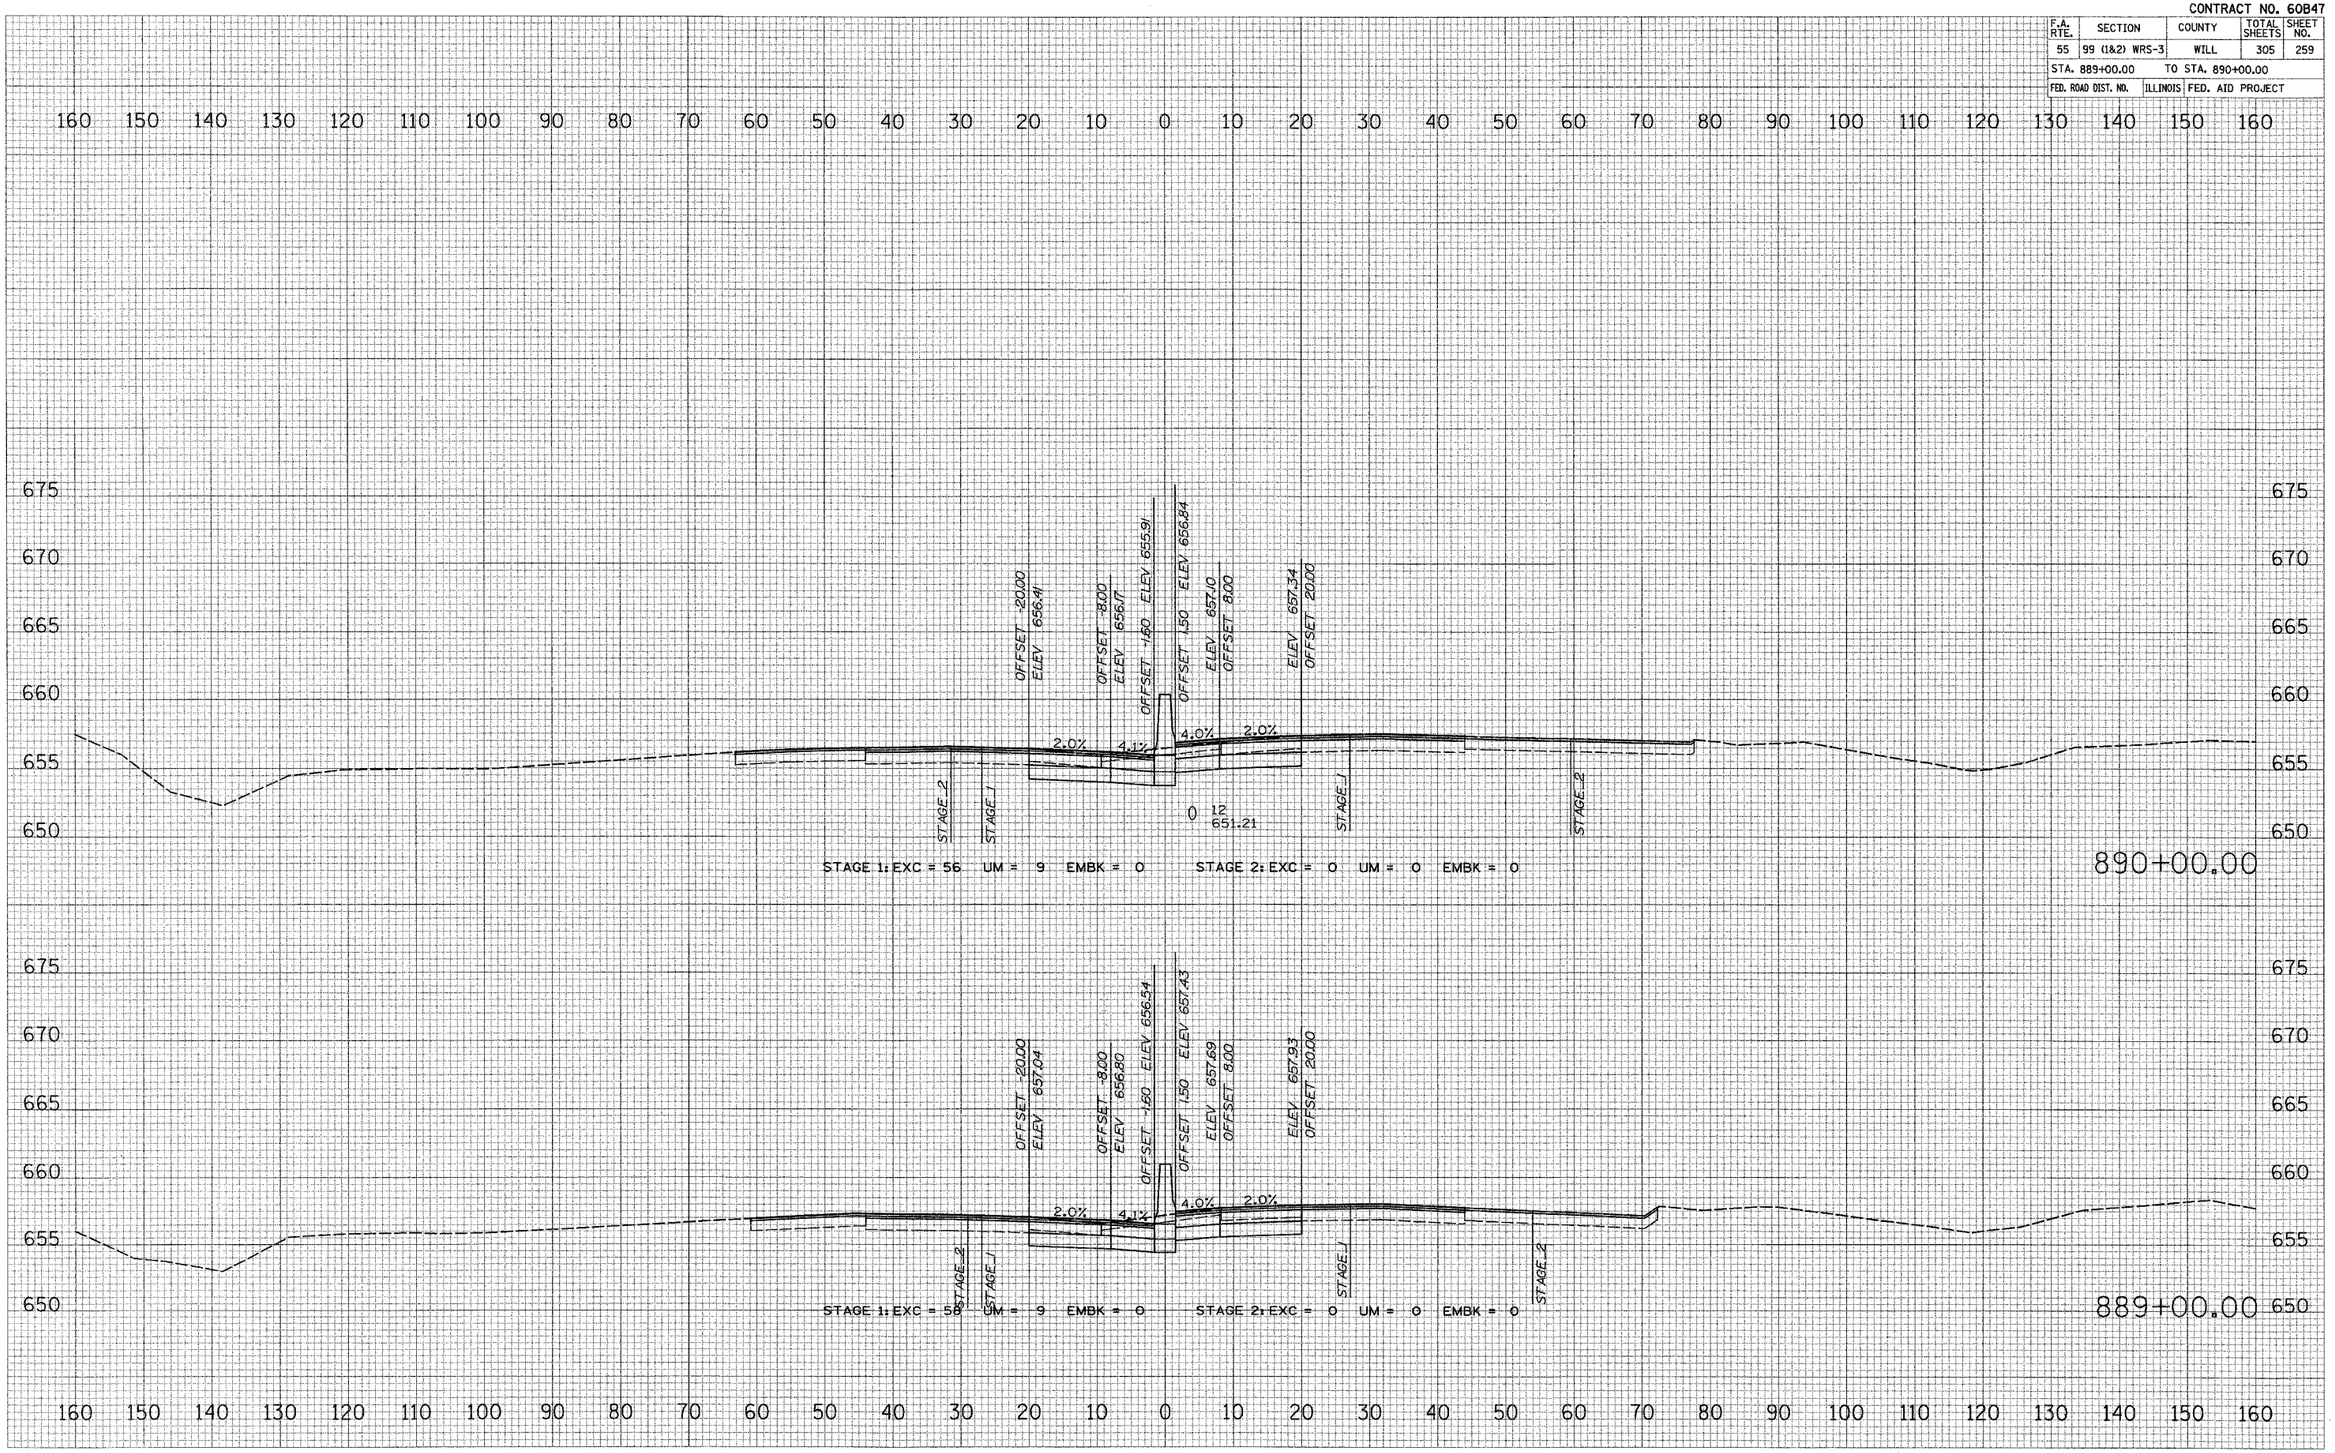

I–55 MAINLINE

ORIGINAL SURVEY	BY	DATE
SURVEYED		
PLOTTED		
NOTE BOOK		
NO.	AREAS CHECKED	

PLOT DATE = 2/20/20
FILE NAME = $FILE$
PLOT SCALE = $SCALE$
USER NAME = $USER$