CONTRACT NO. 60B47

F.A. RTE.	SECTION	COUNTY	TOTAL SHEETS	SHEET NO.
55	99 (1&2) WRS-3	WILL	305	272
STA. 915+00.00	TO STA. 917+00.00			
FED. ROAD DIST. NO.	ILLINOIS	FED. AID PROJECT		

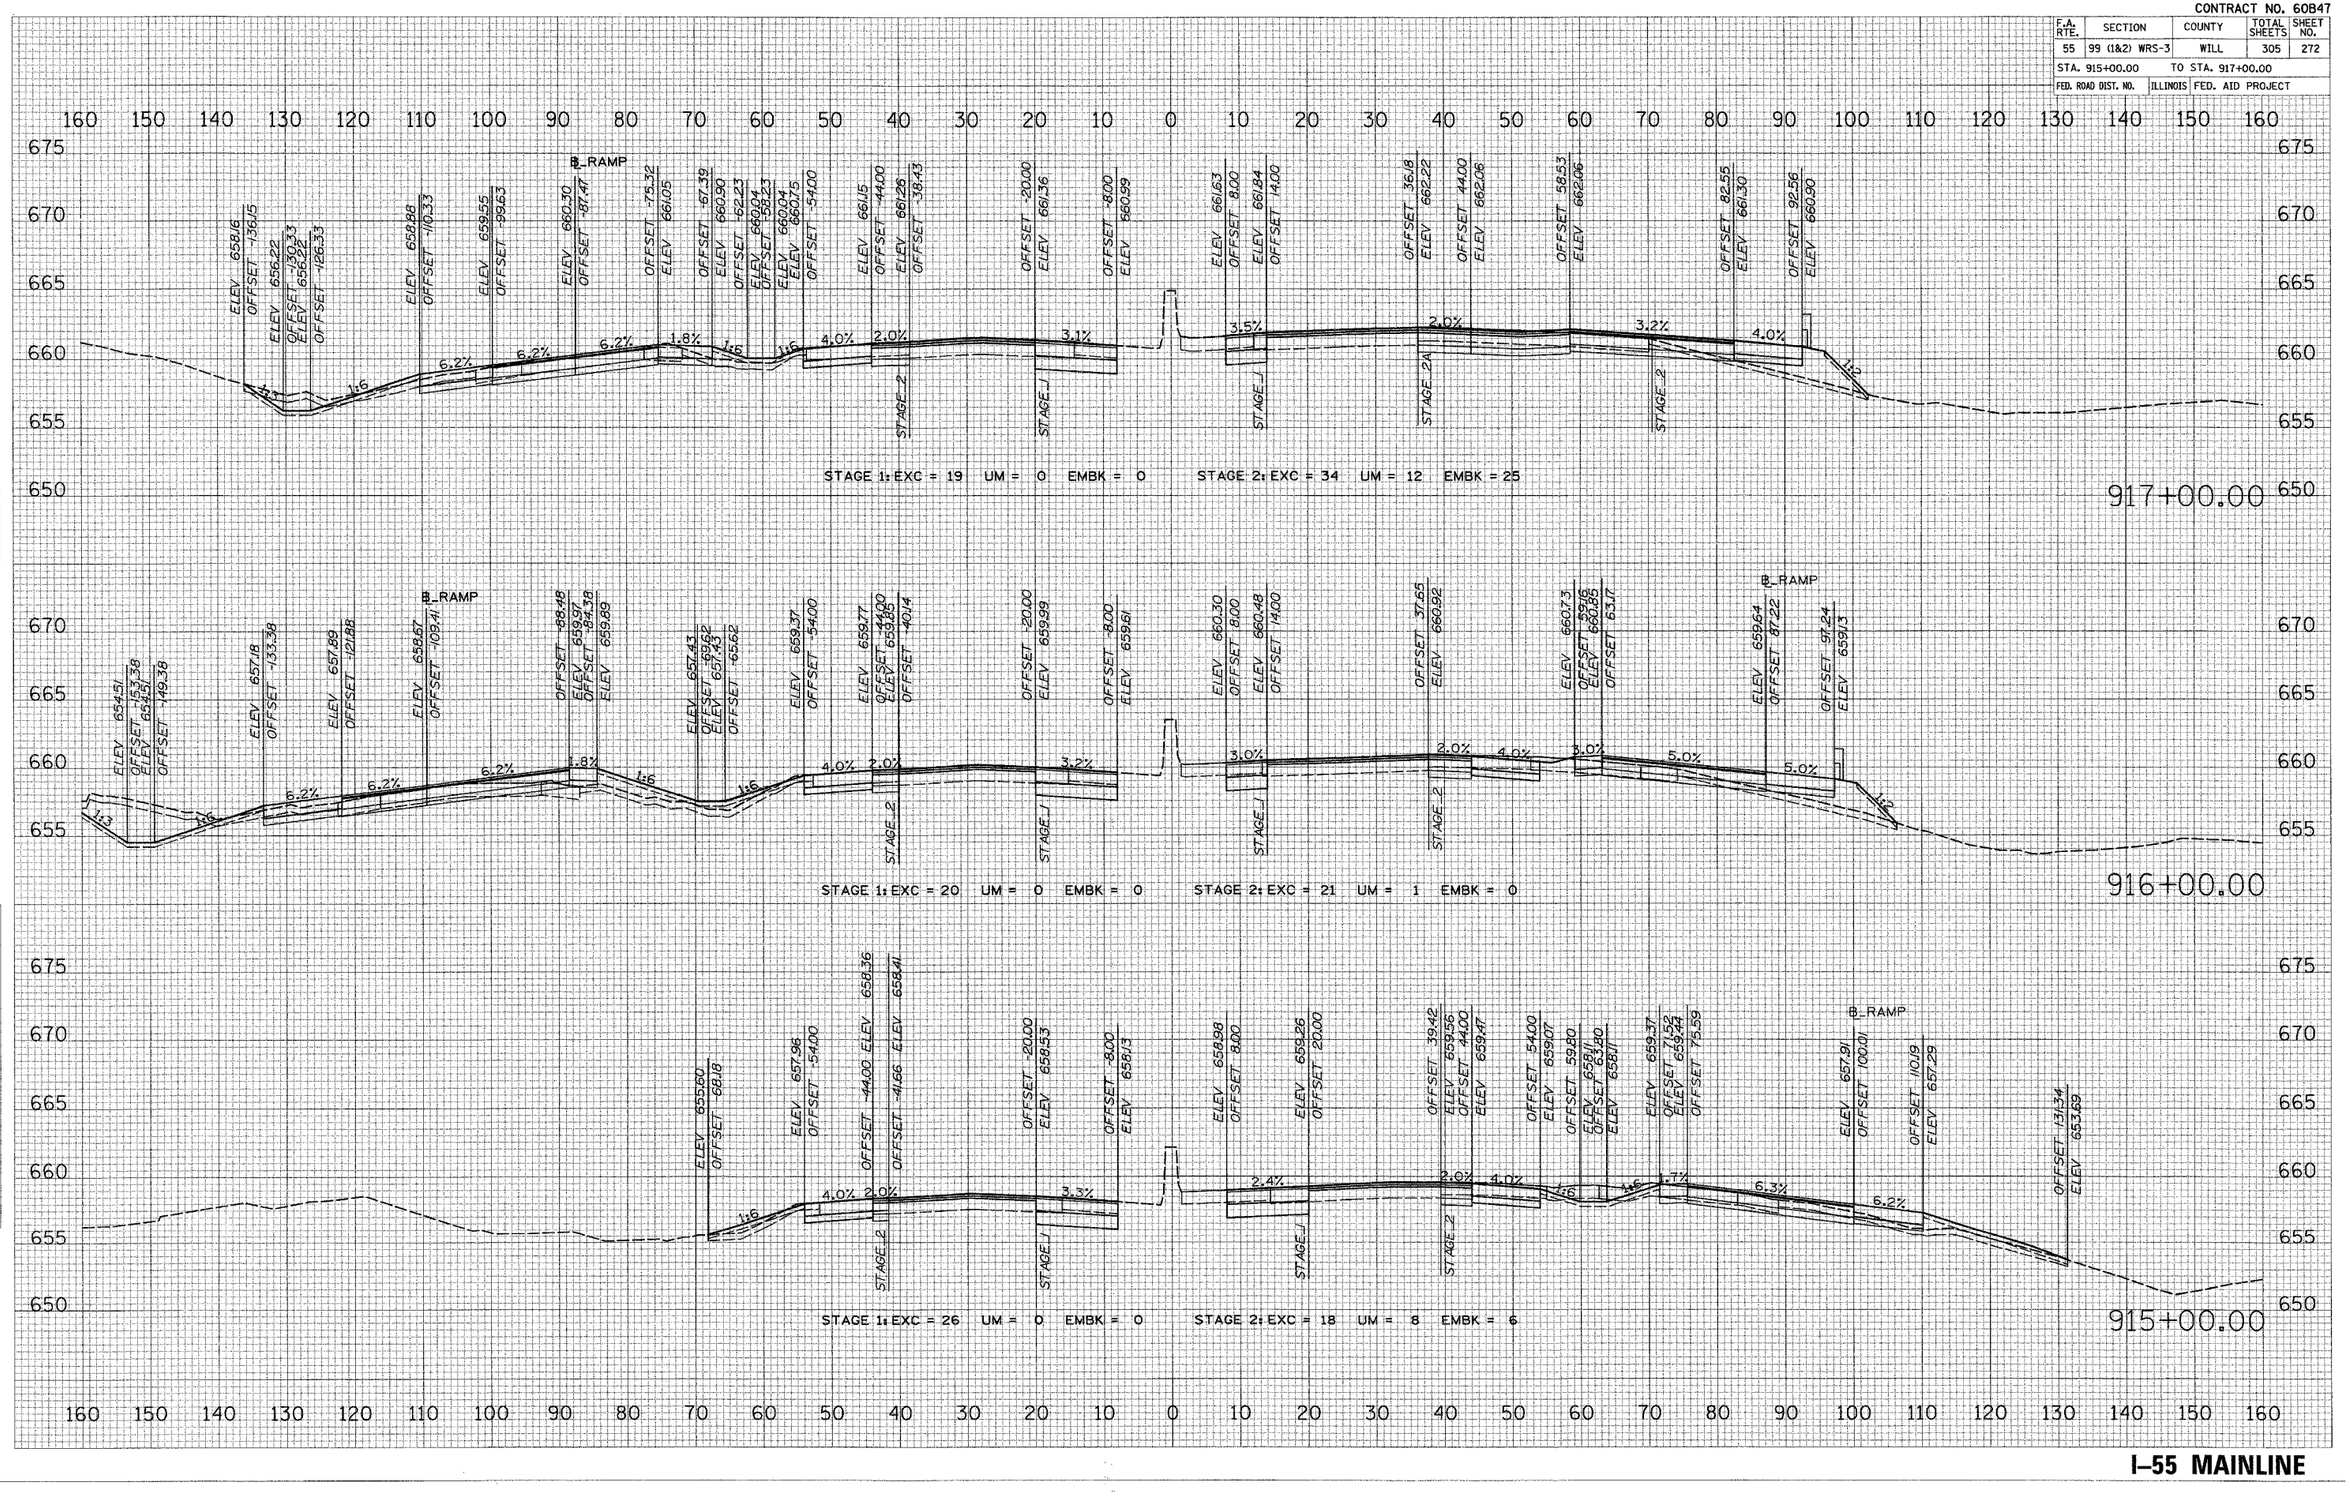

FINAL SURVEY NOTE BOOK — BY — DATE
SURVEYED — PLOTTED — DRAWN — AREAS — AREAS CHECKED — NO.

ORIGINAL SURVEY NOTE BOOK — BY — DATE
SURVEYED — PLOTTED — DRAWN — AREAS — AREAS CHECKED — NO.

PLOT DATE = 5/20/2007
FILE NAME = #FILE#
PLOT SCALE = #SCALE#
USER NAME = #USER#

I–55 MAINLINE