CONTRACT NO. 60B47

| F.A. RTE. | SECTION | COUNTY | TOTAL SHEETS | SHEET NO. |
|---|---|---|---|---|
| 55 | 99 (1&2) WRS-3 | WILL | 305 | 277 |
| STA. 929+00.00 | | TO STA. 930+00.00 | | |
| FED. ROAD DIST. NO. | ILLINOIS | FED. AID PROJECT | | |

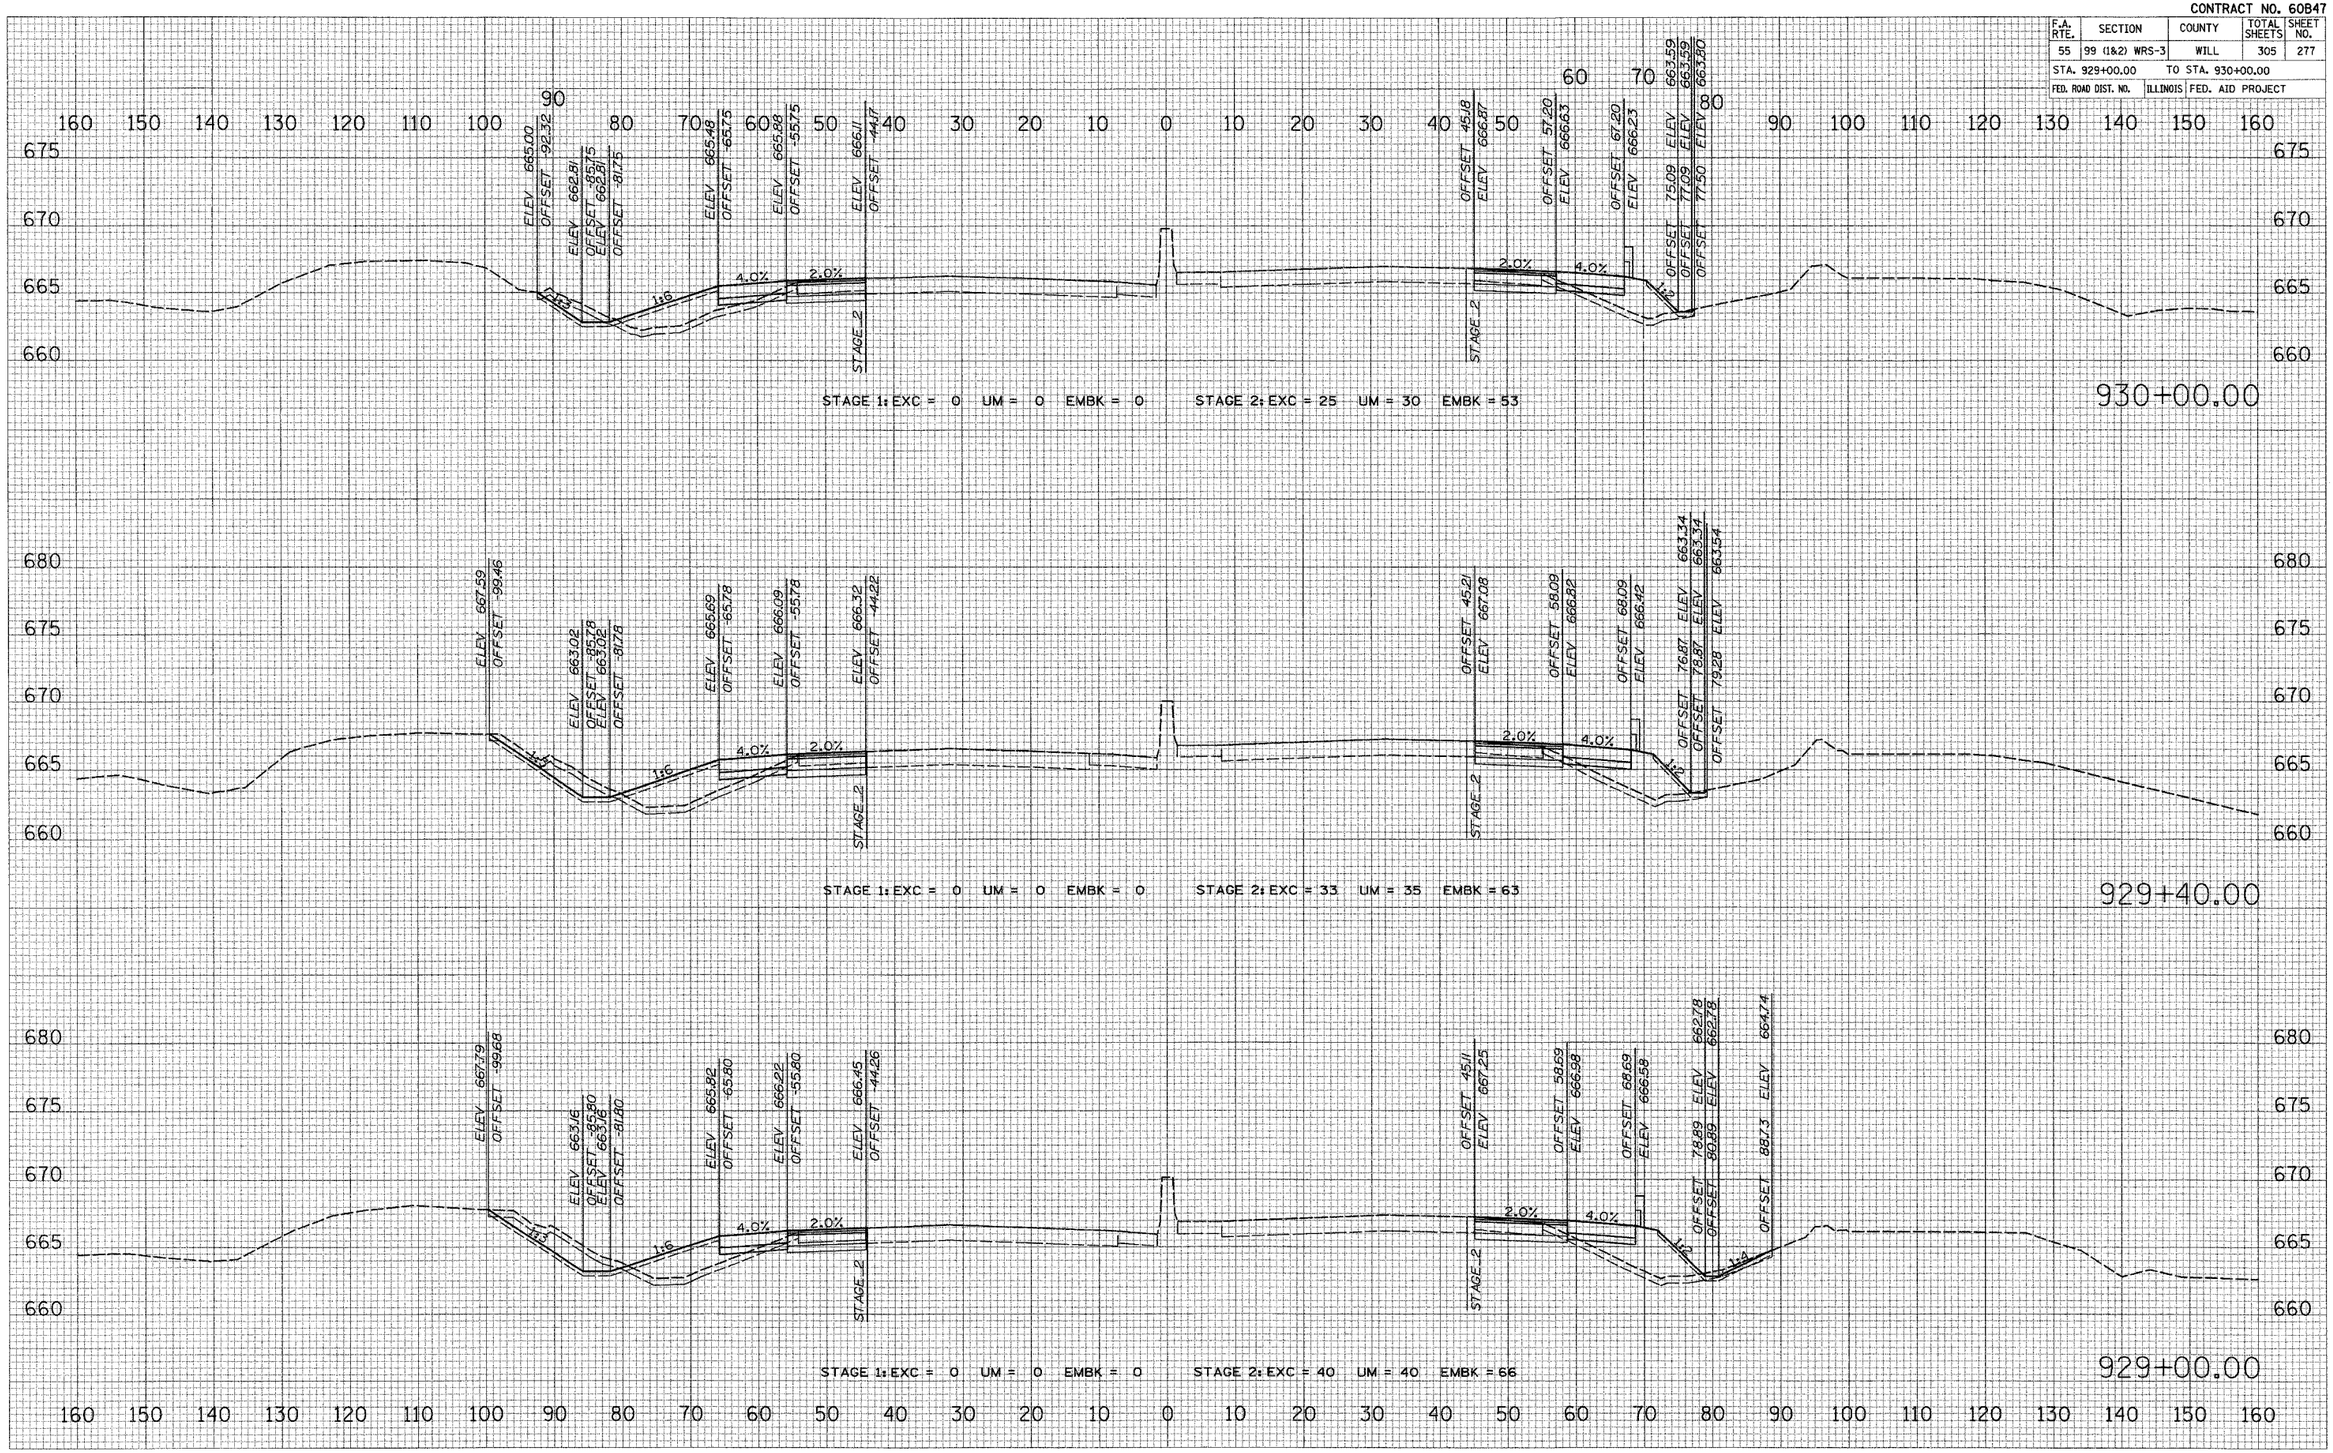


FINAL SURVEY | SURVEYED | PLOTTED | TEMPLATE | NOTE BOOK | AREAS | AREAS CHECKED | NO. | BY | DATE

ORIGINAL SURVEY | SURVEYED | PLOTTED | TEMPLATE | NOTE BOOK | AREAS | AREAS CHECKED | NO. | BY | DATE

PLOT DATE = #20/20#
FILE NAME = #FILE#
PLOT SCALE = #SCALE#
USER NAME = #USER#

**I–55 MAINLINE**