CONTRACT #60B50

F.A.U. RTE	SECTION	COUNTY	TOTAL SHEETS	SHEET NO
2722	0806(A,B+C)RS	COOK	25	13
STA.		TO STA.		
FED. ROAD DIST NO 7	ILLINOIS	FED AID PROJECT		

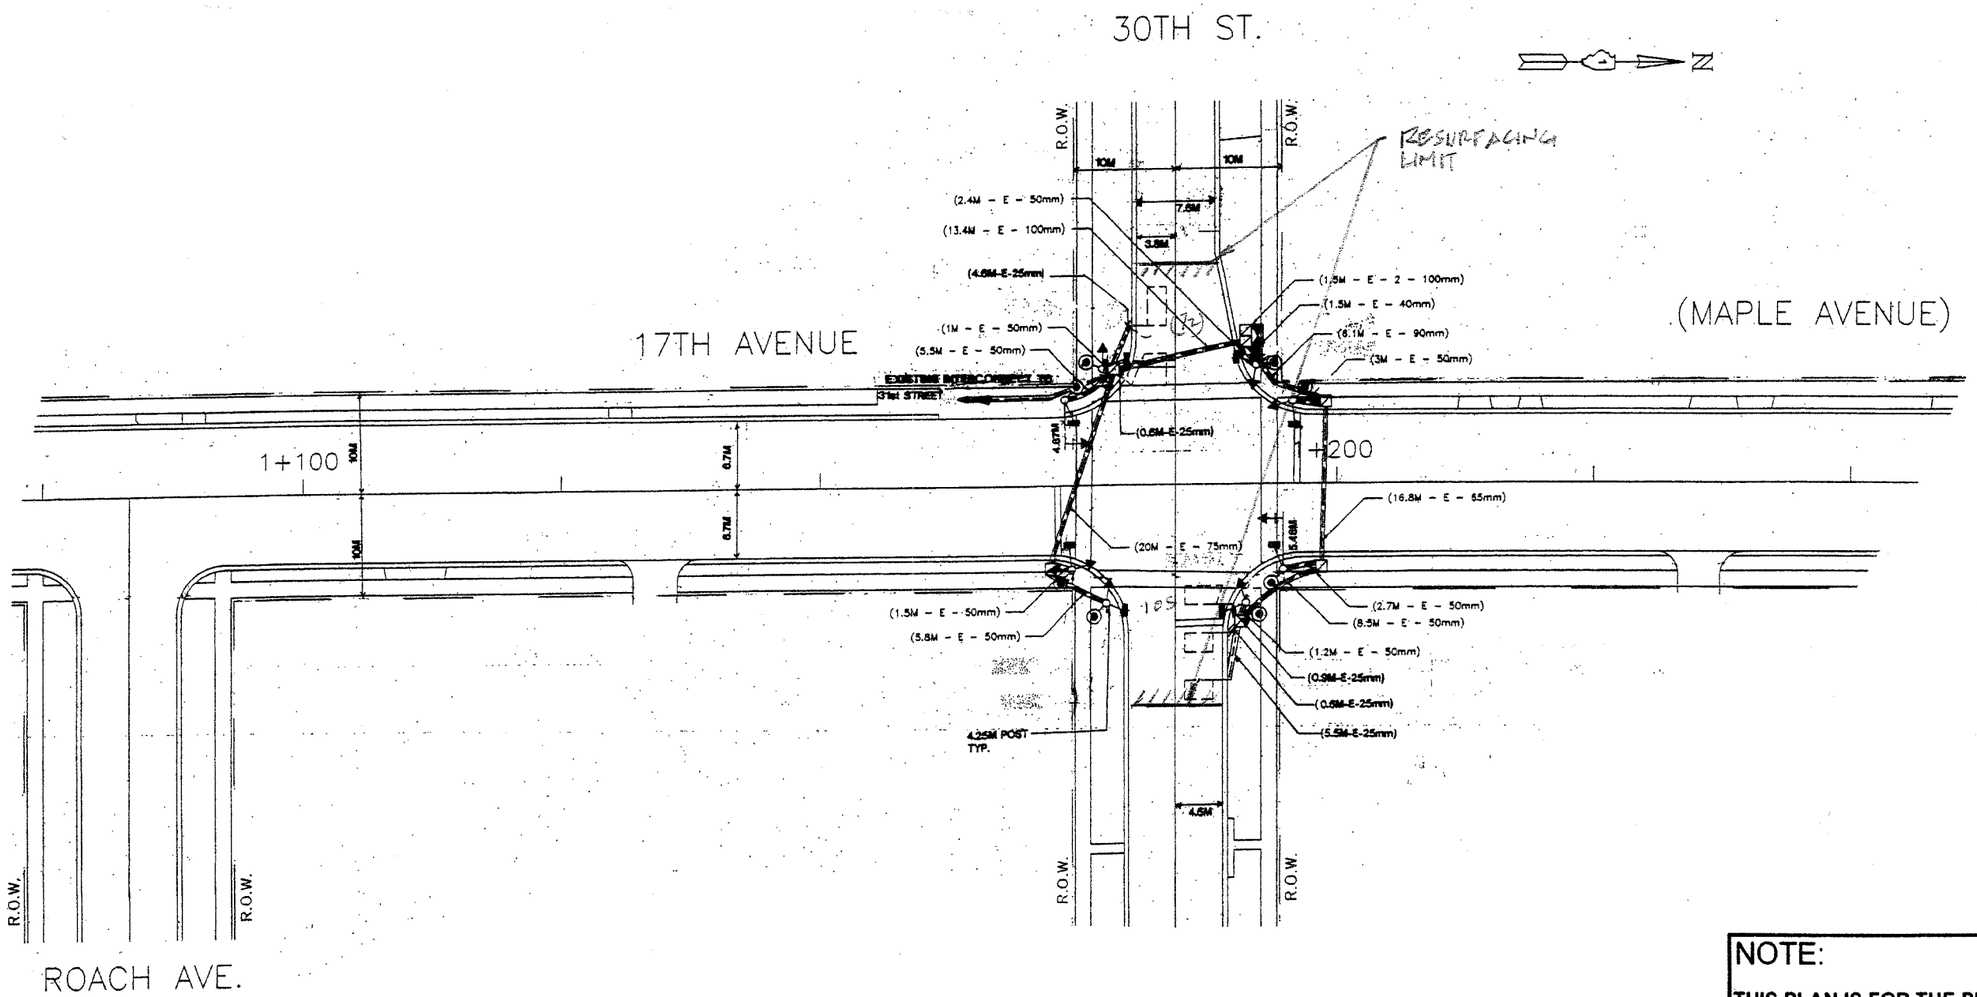

NOTE:

THIS PLAN IS FOR THE PURPOSE OF REPLACING THE DETECTOR LOOPS ONLY. ALL OTHER INFORMATION SHOWN IS NOT RELATED AND WILL BE DISREGARDED.

REPLACE ALL DETECTOR LOOPS AS SHOWN

(WITHIN THE RESURFACING LIMITS)

CODE NO.	QUANTITY	UNIT	ITEM
86600600	177	Foot	Detector Loop Replacement

REVISIONS	
NAME	DATE

ILLINOIS DEPARTMENT OF TRANSPORTATION

DETECTOR LOOP REPLACEMENT

17TH AVENUE @ 30TH STREET

SCALE NONE

DATE MARCH 07

DRAWN BY: JHE
DESIGNED BY: JHE
CHECKED BY: D.A.D.