CONTRACT NO. 60B79

F.A. RTE.	SECTION	COUNTY	TOTAL SHEETS	SHEET NO.
290	2006-030 I	COOK	82	11B
STA.		TO STA.		
FED. ROAD DIST. NO.	ILLINOIS	FED. AID PROJECT		

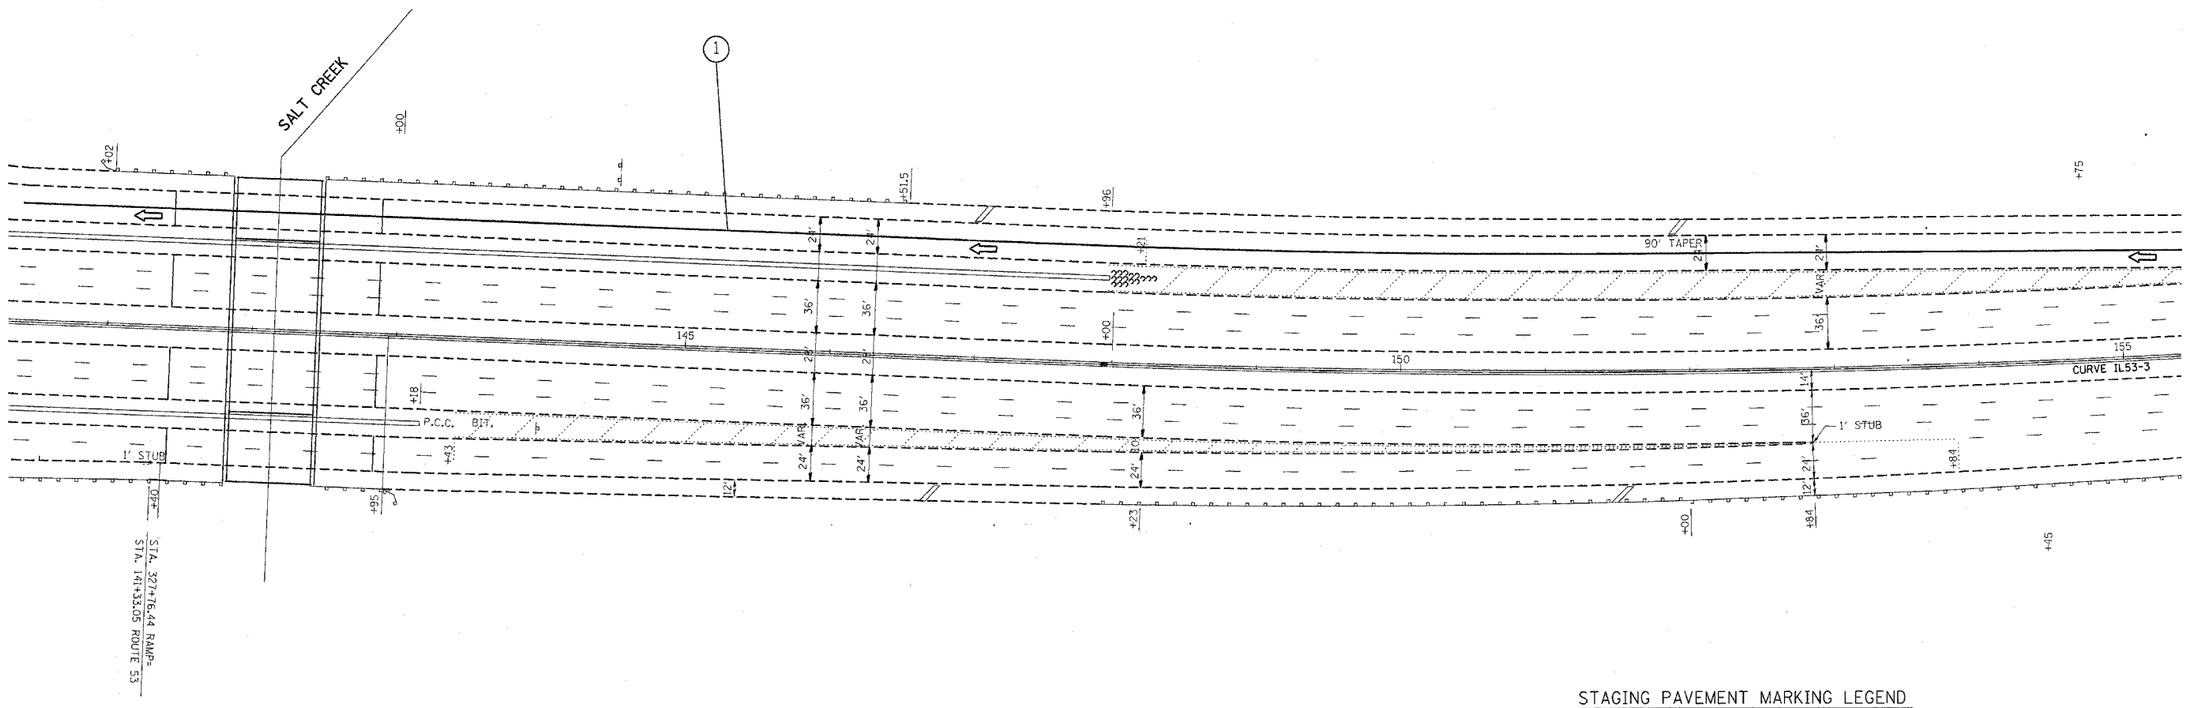

STAGING PAVEMENT MARKING LEGEND

1. LINE 4" (YELLOW EDGE)
2. LINE 4" (WHITE EDGE)
3. LINE 4" (WHITE 6' SKIP, 2' DASH)
4. LINE 5" (WHITE 30' SKIP, 10' DASH)
5. LINE 8" (WHITE GORE)
6. LINE 12" (WHITE DIAGONAL)

REVISIONS	
NAME	DATE
1 Revised sheet	5/30/07

ILLINOIS DEPARTMENT OF TRANSPORTATION

TRAFFIC CONTROL STAGING

Stage 1

SCALE: VERT. HORIZ.

DATE

DRAWN BY

CHECKED BY

PLOT DATE = 5/30/2007
FILE NAME = c:\projects\d12060\designsas.dgn
PLOT SCALE = 50.0000 ' / IN.
USER NAME = ritchsra