CONTRACT NO. 60B75

F.A. RTE.	SECTION	COUNTY	TOTAL SHEETS	SH NO
290	2006-030 I	COOK	82	2
STA.	TO STA.			
FED. ROAD DIST. NO.	ILLINOIS	FED. AID PROJECT		

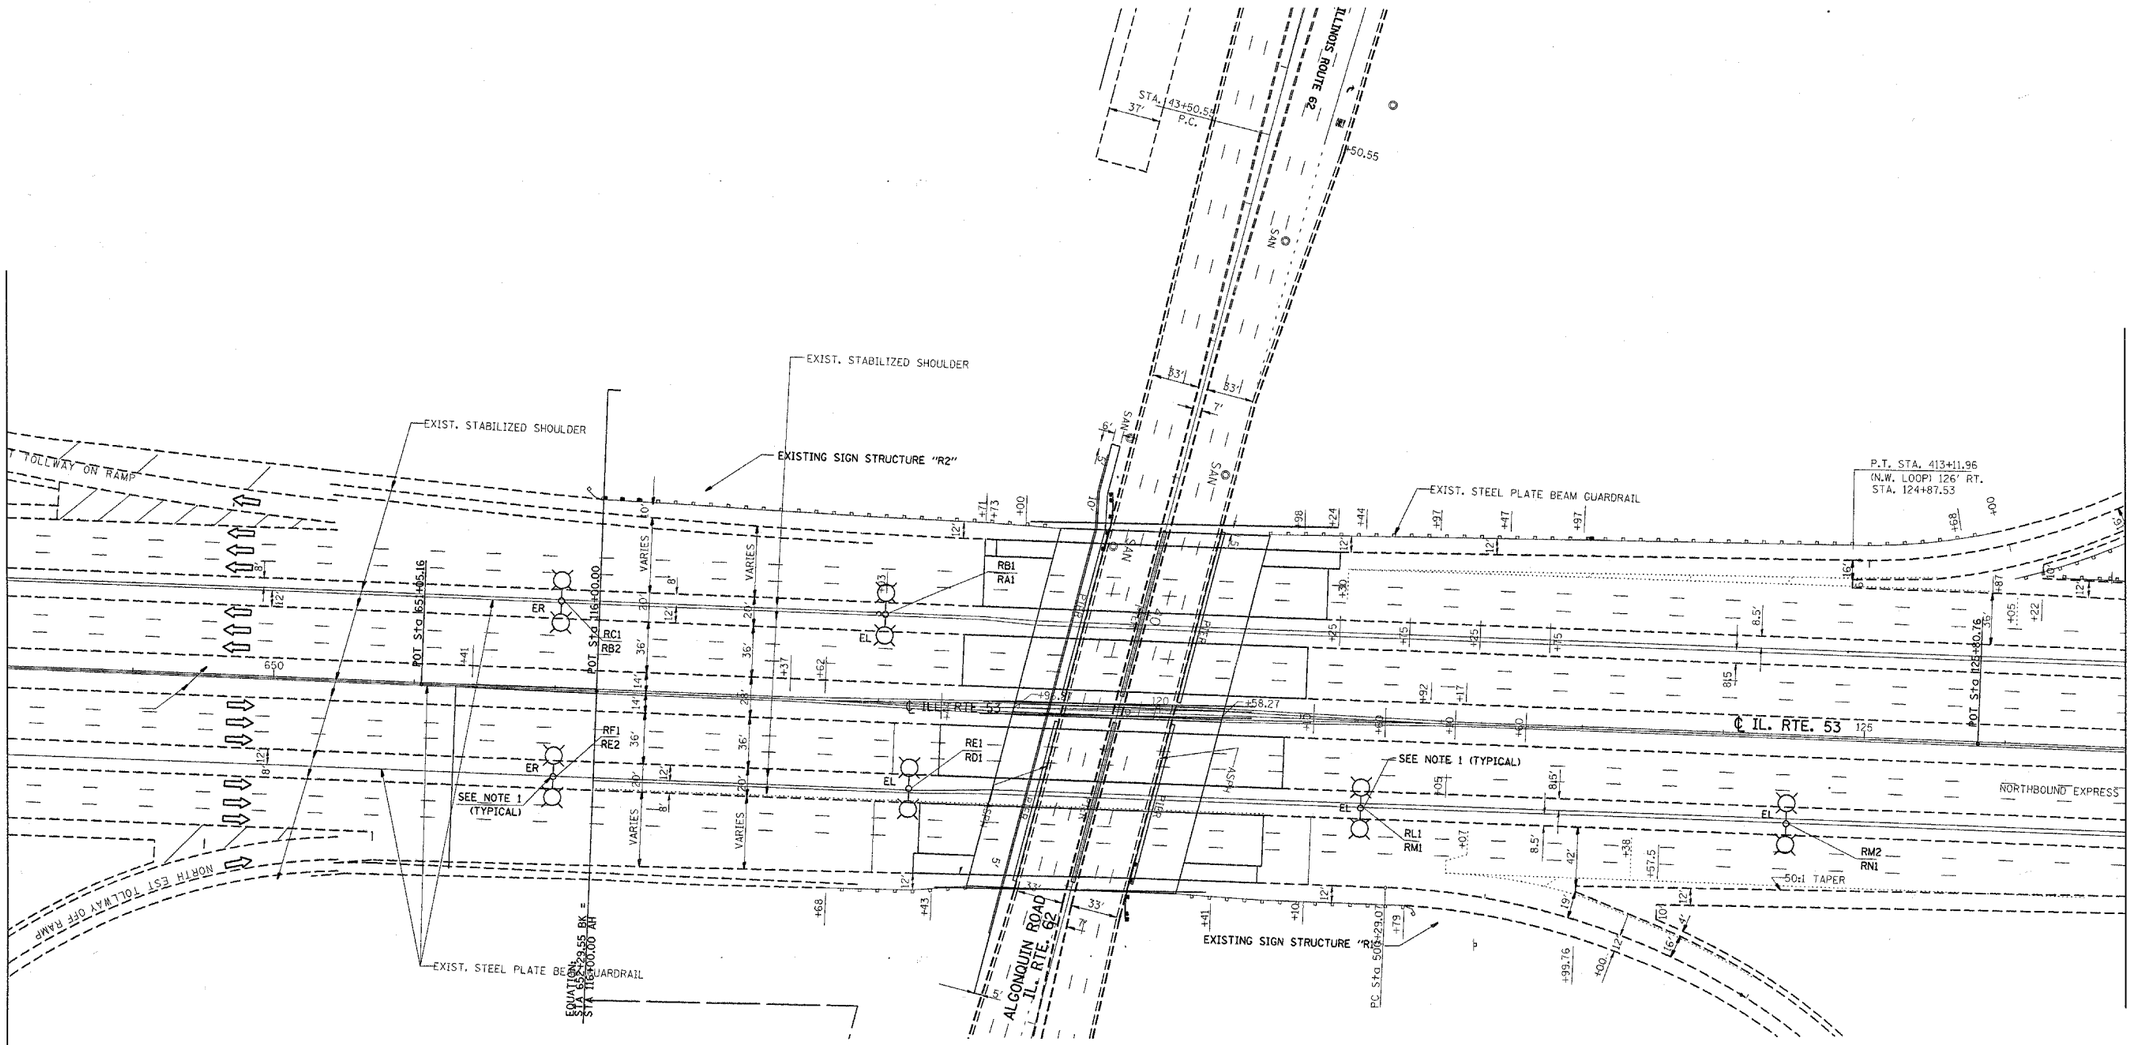

PLOT DATE = 5/30/2007
FILE NAME = c:\projects\d142865\designaa.dgn
PLOT SCALE = 50.000 ' / IN.
USER NAME = rrichard

REVISIONS	
NAME	DATE
⚠ Revised sheets	5/30/07

ILLINOIS DEPARTMENT OF TRANSPORTATION

TRAFFIC CONTROL STAGING
Stage 2

SCALE: VERT.
HORIZ.
DATE

DRAWN BY
CHECKED BY

...\projects\d142865\designaa.dgn 5/30/2007 10:07:05 AM User=rrichard