F.A.P. RTE.	SECTION	COUNTY	TOTAL SHEETS	SHEET NO.
303	131B (1&2) BR	McHENRY	107	15
STA.		TO STA.		
FED. ROAD DIST. NO.	ILLINOIS	FED. AID PROJECT		

CONTRACT NO. 60B83

PROJECT BM B : SQUARE CUT FOUND ON NW WINGWALL OF BRIDGE OVER PISCASAW CREEK, STR. NO. 056-0028. EL. = 872.99

PROPERTY OF McHENRY COUNTY
DEPARTMENT OF CONSERVATION
PIN: 1F00102PE

EXIST. CURVE E_BECKS-1
PI STA. = 18+15.40
Δ = 5° 41′ 25″ (RT)
D = 8° 38′ 35″
R = 662.91′
T = 32.94′
L = 65.83′
E = 0.82′
e = -----
T.R. = -----
S.E. RUN = -----
P.C. STA. = 17+82.46
P.T. STA. = 18+48.29

EXIST. CURVE E_BECKS-2
PI STA. = 19+07.74
Δ = 9° 22′ 12″ (LT)
D = 18° 38′ 49″
R = 307.27′
T = 25.18′
L = 50.25′
E = 1.03′
e = -----
T.R. = -----
S.E. RUN = -----
P.C. STA. = 18+82.56
P.T. STA. = 19+32.81

SCALE 1″ = 50′

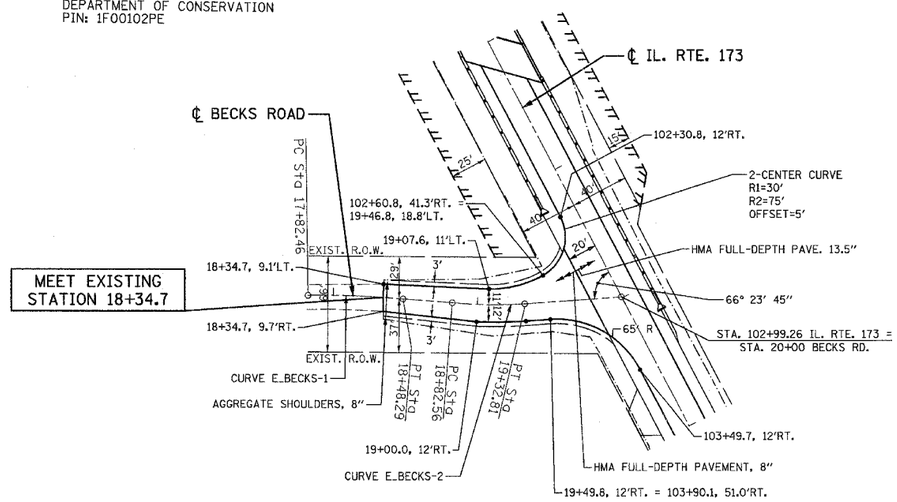

PROPOSED PLAN

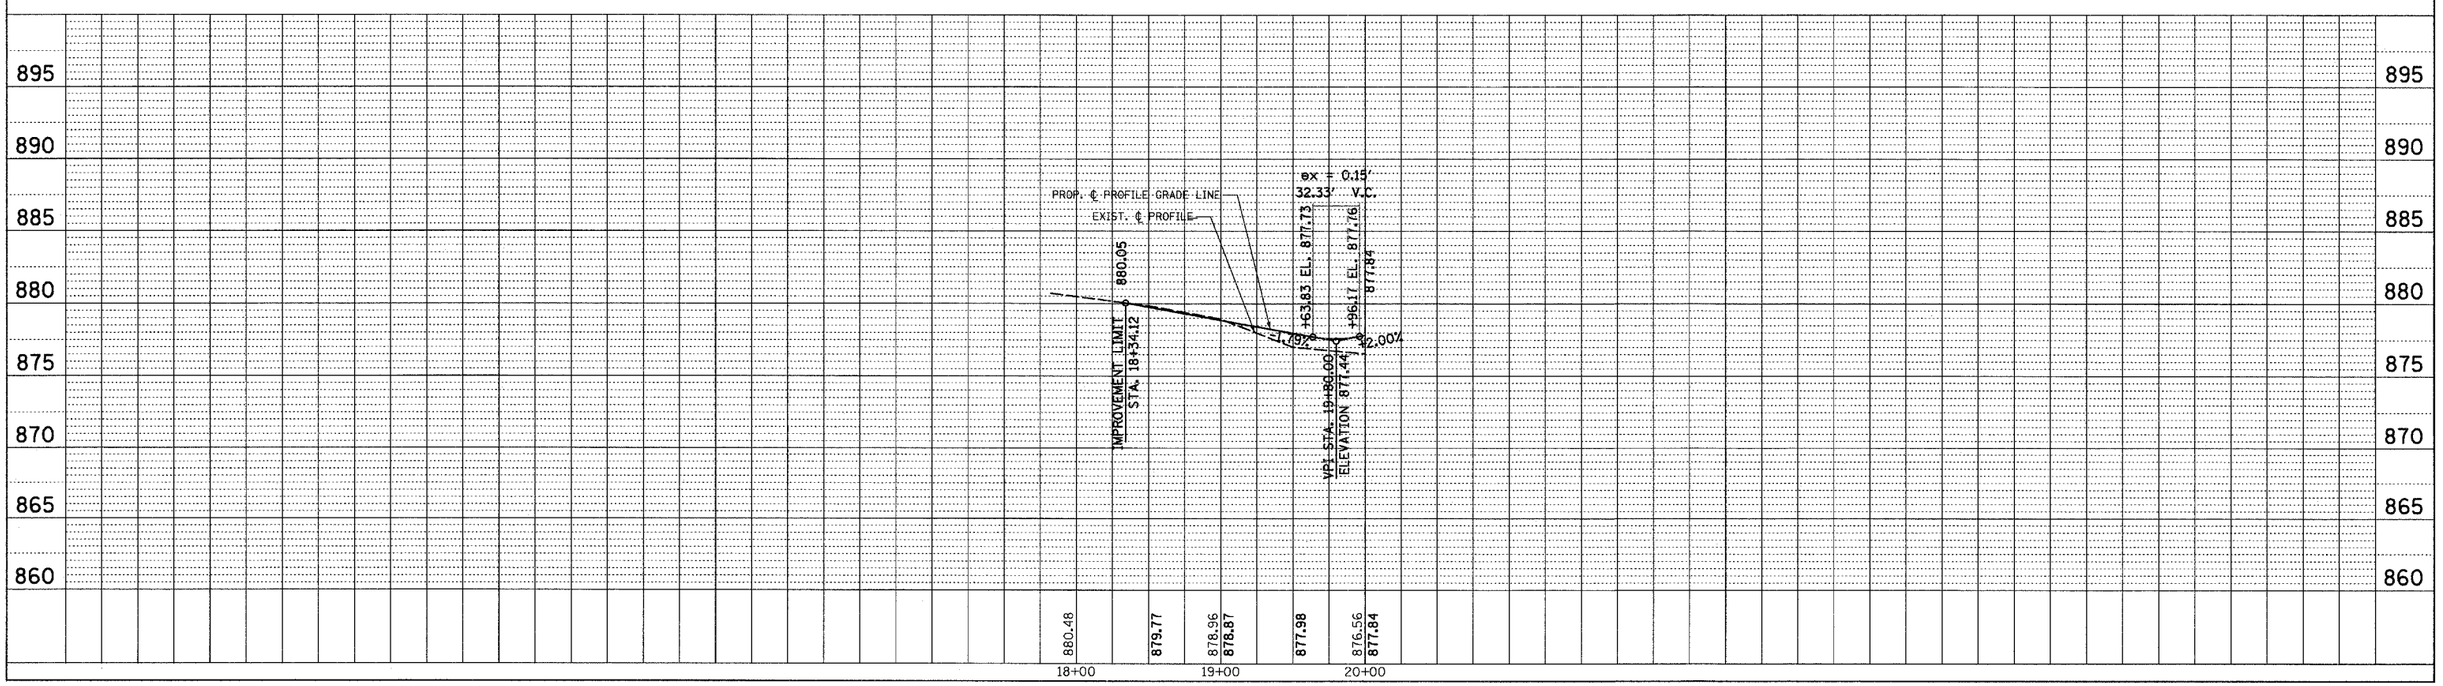

PLAN		BY	DATE
NOTE BOOK NO. ____	SURVEYED / PLOTTED / ALIGNMENT CHECKED / CADD FILE NAME		

PROFILE		BY	DATE
NOTE BOOK NO. ____	SURVEYED / PLOTTED / GRADES CHECKED / STRUCTURE NOTAT'NS CHK'D		

DATE: APRIL 16, 2007

PROPOSED PLAN AND PROFILE BECKS ROAD

...\P41406\173appshtbecks.dgn 4/15/2007 1:09:23 PM