F.A.I. RTE.	SECTION	COUNTY	TOTAL SHEETS	SHEET NO.
59	*	WILL	102	23
STA.		TO STA.		
FED. ROAD DIST. NO. 1	ILLINOIS	FED. AID PROJECT		

* 99(1&2)AC-R-2 CONTRACT NO. 60B97

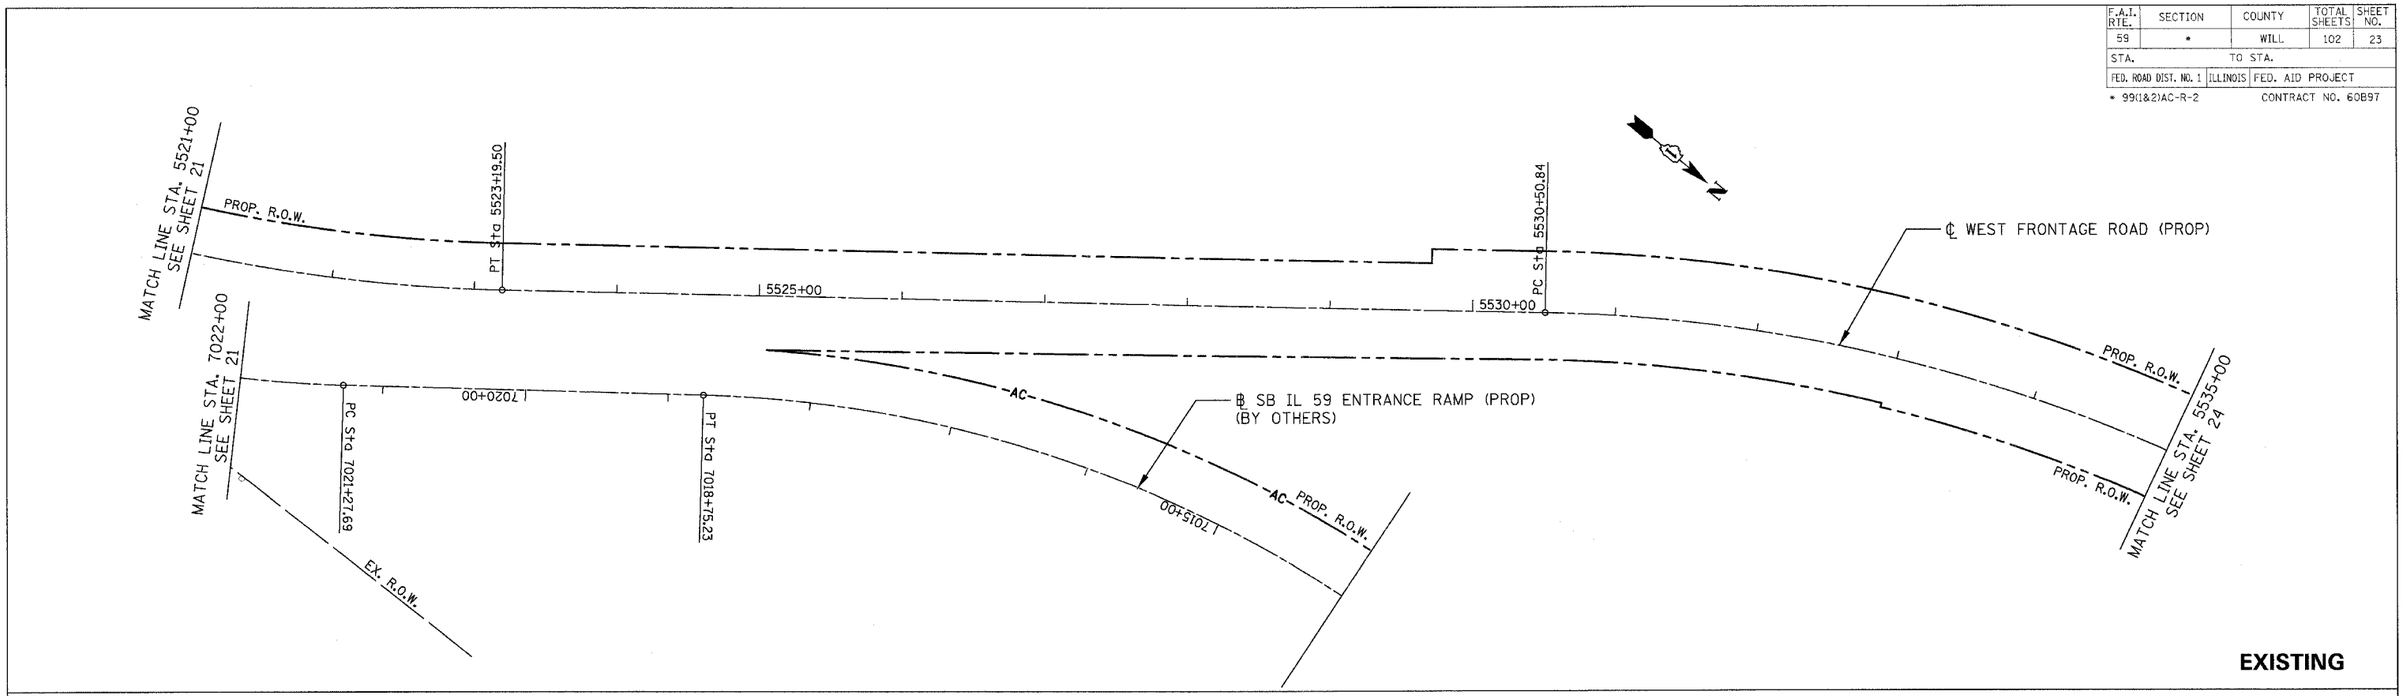

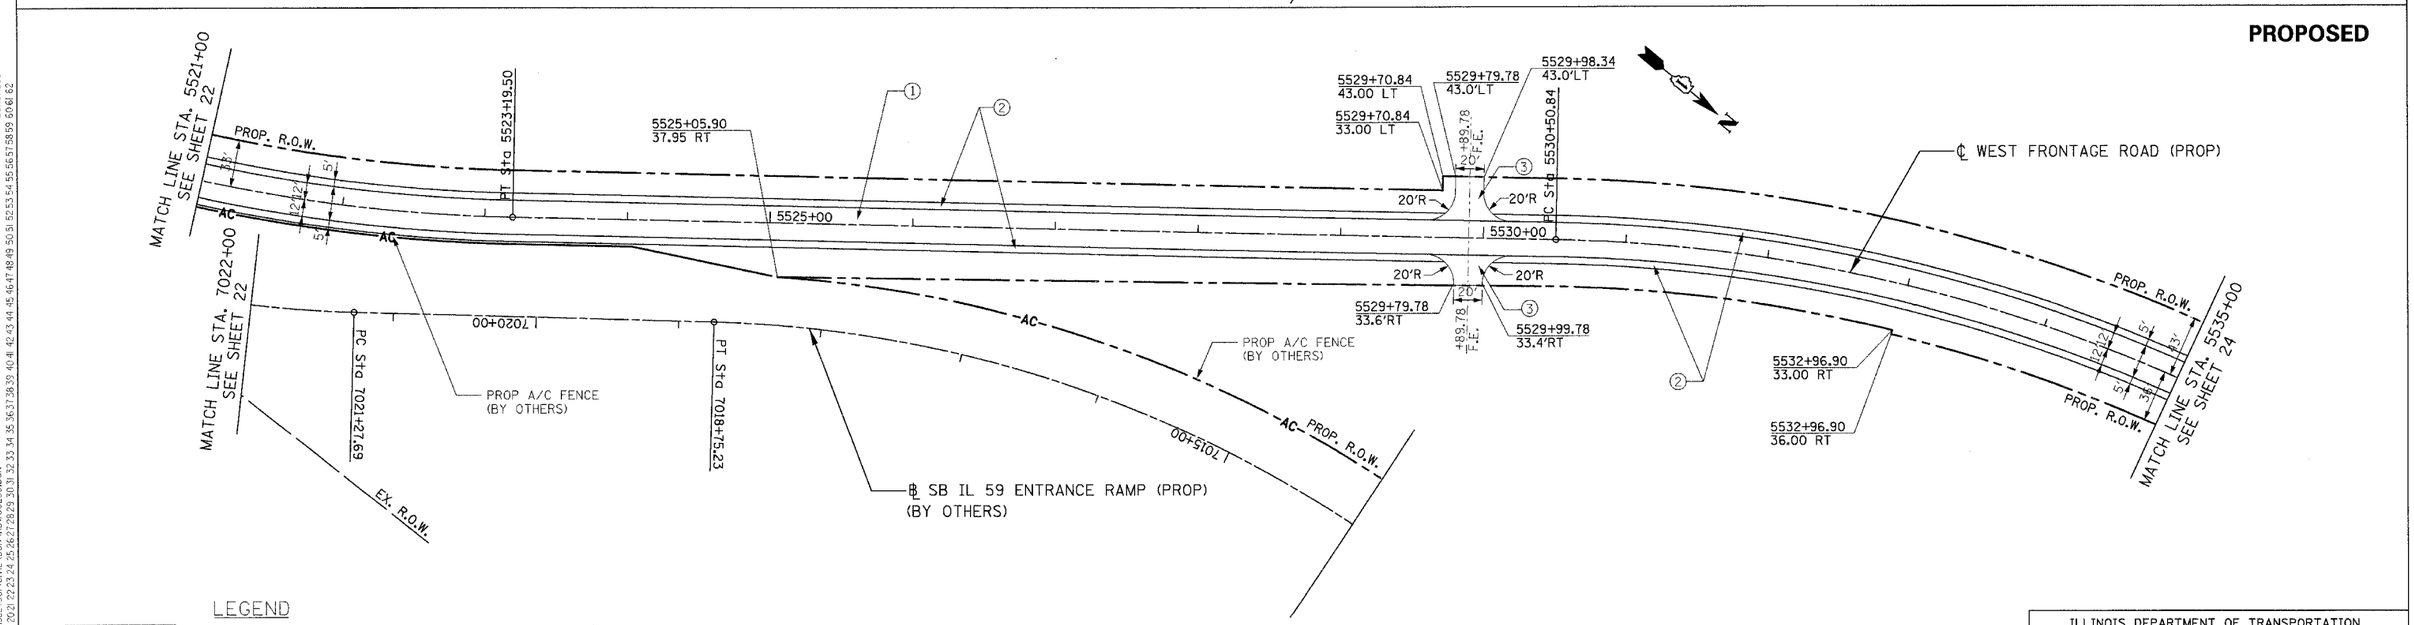

LEGEND

- REMOVAL ITEM - PAVEMENT
- REMOVAL ITEM - PAVED SHOULDER AND RAMP GORES
- REMOVAL ITEM - DRIVEWAYS, TURNOUTS, PARKING LOTS
- AGGREGATE REMOVAL TO BE PAID FOR AS EARTH EXCAVATION
- (6) TREE REMOVAL (WITH DIAMETER)
- BUSH/ SHRUB REMOVAL (REMOVAL INCLUDED IN COST OF EARTHWORK)
- TREE TRUNK PROTECTION
- REMOVAL ITEM - ACCESS CONTROL FENCE (WOVEN WIRE) & CC&G REMOVAL

(1) WEST FRONTAGE ROAD HMA PAVEMENT FULL DEPTH 15-3/4"
HOT-MIX ASPHALT SURFACE COURSE, MIX "D", N70 2"
HOT-MIX ASPHALT BINDER COURSE, IL-19.0, N70 13¾"
AGGREGATE SUBGRADE 12"

(2) 4' - HOT-MIX ASPHALT SHOULDERS, 8"
1' - AGGREGATE SHOULDERS, TYPE B 8"

(3) FIELD ENTRANCES
2" INCIDENTAL HOT-MIX ASPHALT SURFACING (HMA SURFACE COURSE, MIX "C", N50)
AGGREGATE BASE COURSE, TYPE B 8"

REVISIONS	
NAME	DATE

ILLINOIS DEPARTMENT OF TRANSPORTATION
FAI 55 WEST FRONTAGE ROAD AT IL 59
SECTION: 99(1&2)AC-R-2

EXISTING AND PROPOSED W. FRONTAGE ROADWAY PLAN STA. 5021+00 TO STA 5035+00

SCALE: 1" = 50' DRAWN BY: ACL
DATE: 03/22/2007 CHECKED BY: ACL

TENG

TENG & ASSOCIATES, INC.
ENGINEERS/ARCHITECTS/PLANNERS
205 N. MICHIGAN AVE. CHICAGO, IL 60601
TELEPHONE: 312-616-0600

..\ALT00264.DGN, ..\SUR00261.DGN, ..\ROW00291.DGN, ..\ROW00261.DGN, ..\ROW00261.DGN, ..\ALT00264.DGN, ..\ROW00261.DGN, ..\ROW00261.DGN, ..\ROW00261