F.A.I. RTE.	SECTION	COUNTY	TOTAL SHEETS	SHEET NO.
59	*	WILL	102	29
STA.	TO STA.			
FED. ROAD DIST. NO. 1	ILLINOIS	FED. AID PROJECT		
* 99(1&2)AC-R-2		CONTRACT NO. 60B97		

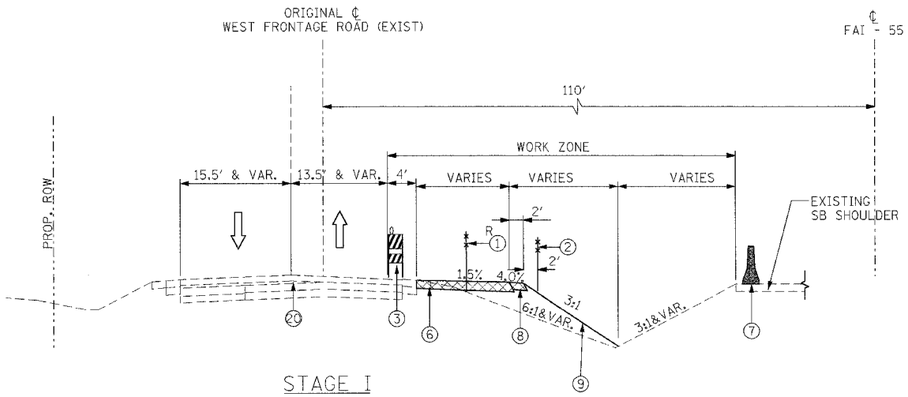

STAGE I
TYPICAL SECTION E-E
EXISTING WEST FRONTAGE ROAD
STA. 5004+24.31 TO STA. 5024+37.00

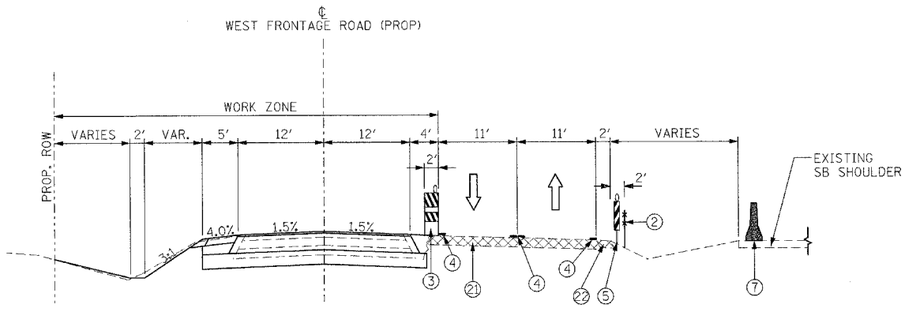

STAGE II
TYPICAL SECTION B-B
PROPOSED WEST FRONTAGE ROAD
STA. 5500+00.00 TO STA. 5519+50.00

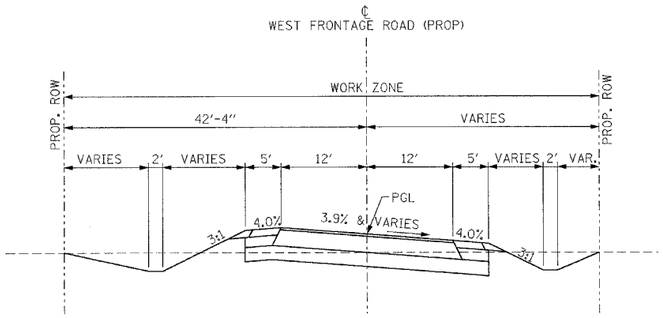

STAGE I
TYPICAL SECTION F-F
PROPOSED WEST FRONTAGE ROAD
STA. 5530+50.84 TO STA. 5537+79.73

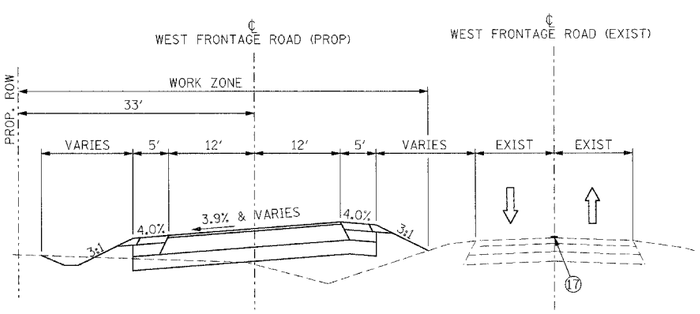

STAGE I
TYPICAL SECTION M-M
PROPOSED WEST FRONTAGE ROAD
STA. 5519+50.00 TO STA. 5523+19.50

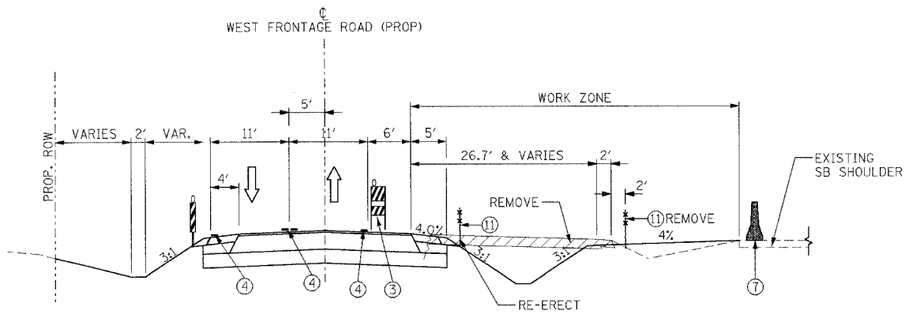

STAGE III
TYPICAL SECTION A-A
PROPOSED WEST FRONTAGE ROAD
STA. 5003+54.81 TO STA. 5022+52.09

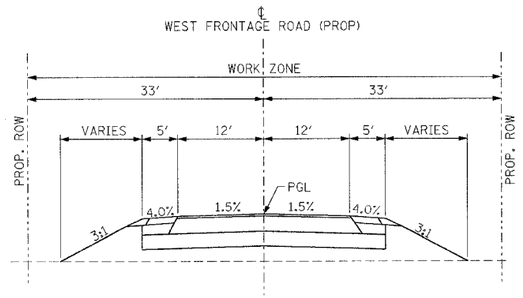

STAGE I
TYPICAL SECTION G-G
PROPOSED WEST FRONTAGE ROAD
STA. 5523+19.50 TO STA. 5530+50.84
STA. 5537+79.73 TO SEIL RD.

LEGEND:
R = REMOVAL ITEM

1. EXIST. ACCESS CONTROL FENCE
2. WOVEN WIRE FENCE, 4'
3. BARRICADES, TYPE II OR DRUMS WITH STEADY BURN LIGHT
4. PAVEMENT MARKING TAPE, TYPE III
5. VERTICAL PANELS WITH STEADY BURN LIGHT
6. PROP. TEMPORARY PAVEMENT, 8" (BITUMINOUS)
7. TEMPORARY CONCRETE BARRIER
8. AGGREGATE SHOULDERS, TYPE B 6"
9. TEMPORARY EROSION CONTROL SEEDING
10. N/A
11. WOVEN WIRE FENCE TO BE REMOVED AND RE-ERECTED
12. N/A
13. N/A
14. N/A
15. N/A
16. N/A
17. N/A
18. N/A
19. PAVED SHOULDER REMOVAL
20. EXISTING PAVEMENT
21. TEMPORARY PAVEMENT (PREVIOUS STAGE)
22. TEMPORARY SHOULDER (PREVIOUS STAGE)

⇨ TRAFFIC FLOW

REVISIONS	
NAME	DATE

ILLINOIS DEPARTMENT OF TRANSPORTATION
FAI 55 WEST FRONTAGE ROAD AT IL 59
SECTION: 99(1&2)AC-R-2

MAINTENANCE OF TRAFFIC TYPICAL SECTIONS WEST FRONTAGE ROAD

SCALE: N.T.S. DRAWN BY: JP
DATE: 3/22/2007 CHECKED BY: ACL

TENG

TENG & ASSOCIATES, INC.
ENGINEERS/ARCHITECTS/PLANNERS
300 N. MICHIGAN AVE. CHICAGO, IL 60601
TELEPHONE: (312)616-0600

..\TTB0026.DGN, ..\MOT0026.DGN, ..\MOT0026.DGN, ..\MOT00SPM.DGN, ..\MOT00SSC-.DGN, ..\MOT0026.DGN, ..\MOT0026.DGN, ..\MOT0026.DGN, ..\U-55 MOT.DGN
4-23-2007, 8:32:3
T:\DOCUMENT\952790R\CIVIL\DGN\MOT00257.DGN
1 2 
BONDHUJO