F.A.I. RTE.	SECTION	COUNTY	TOTAL SHEETS	SHEET NO.
59	*	WILL	102	48
STA.		TO STA.		
FED. ROAD DIST. NO. 1	ILLINOIS	FED. AID PROJECT		
* 99(1&2)AC-R-2		CONTRACT NO. 60B97		

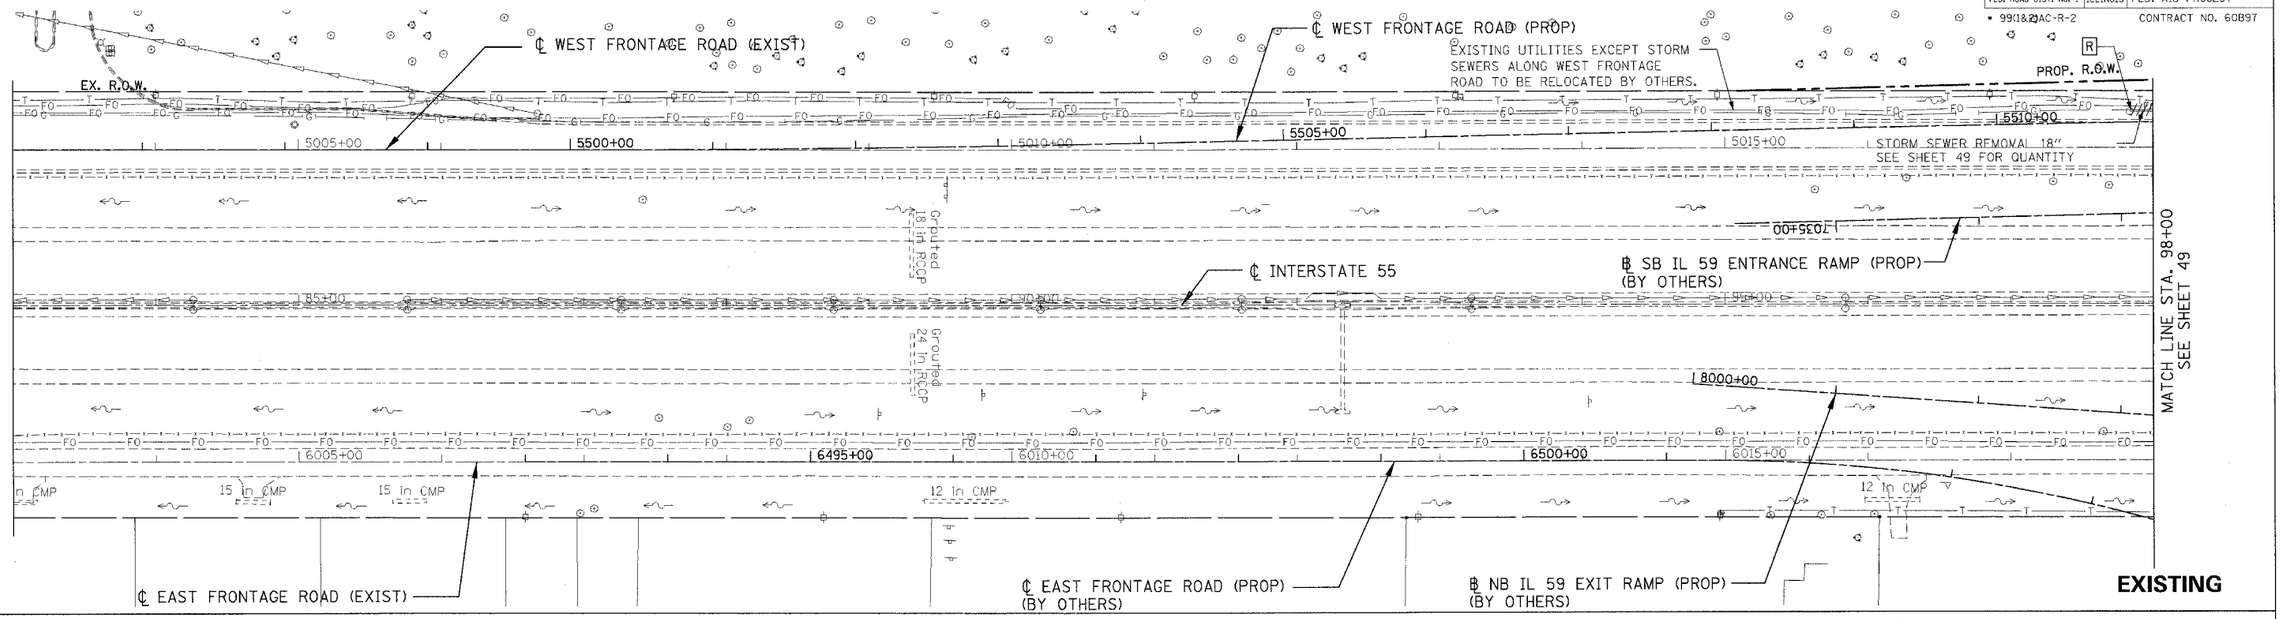

LEGEND

STRUCTURE NUMBER	EX. INLET	PROP. INLET	PROP. SWALE	M	MOVE STRUCTURE
PIPE NUMBER	EX. CATCH BASIN	PROP. CATCH BASIN	PROP. FLARED END SECTION	A	ADJUST FRAME & LID
	EX. MANHOLE	PROP. MANHOLE	R	REMOVE STRUCTURE	REC	RECONSTRUCT STR.
	EX. STORM SEWER	PROP. STORM SEWER	F	FILL STRUCTURE	C	CLEAN STRUCTURE
PIPE REMOVAL	EX. SANITARY SEWER	PROP. DITCH	ADJ	ADJUST STRUCTURE		
	EX. DITCH					

NOTES:

1. FOR STRUCTURE AND PIPE INFORMATION, SEE DRAINAGE SCHEDULE, SHEET 56

REVISIONS	
NAME	DATE

ILLINOIS DEPARTMENT OF TRANSPORTATION
FAI 55 WEST FRONTAGE ROAD AT IL 59
SECTION: 99(1&2)AC-R-2

EXISTING AND PROPOSED I-55 DRAINAGE & UTILITIES STA. 83+00 TO STA 98+00

SCALE: 1" = 50'
DRAWN BY: JFS
DATE: 03/22/2007
CHECKED BY: ACL

TENG

TENG & ASSOCIATES, INC.
ENGINEERS/ARCHITECTS/PLANNERS
360 N. MICHIGAN AVE. CHICAGO, IL 60601
TELEPHONE: 312/616-0660

..\ALT0026#.DGN, ..\SUR0026U.DGN, ..\DRA0026G.DGN, ..\TTB0026Z.DGN, ..\ALT0026J.DGN, ..\ROW0026P.DGN, ..\ROW0029L.DGN, ..\UTL0026#.DGN, ..\ROW0029D.DGN, ..\UTL0026#.DGN, ..\DRA0026A.DGN, ..\DRA0026G.DGN, ..\DRA0026S.DGN, ..\DRA0026Y.DGN, ..\SUR0026X.DGN, ..\DRA0026A.DGN,
3-2-2007, 15:03:45 I:\DOCUMENT\S32790\CIVIL\DGN\DRA0024D.DGN BDMDHUD