*REF-drain01

CONTRACT NO. 60C03

F.A.U. RTE.	SECTION	COUNTY	TOTAL SHEETS	SHEET NO.
1374	0406 WRS	COOK	43	14
STA.		TO STA.		
FED. ROAD DIST. NO.	ILLINOIS	FED. AID PROJECT		

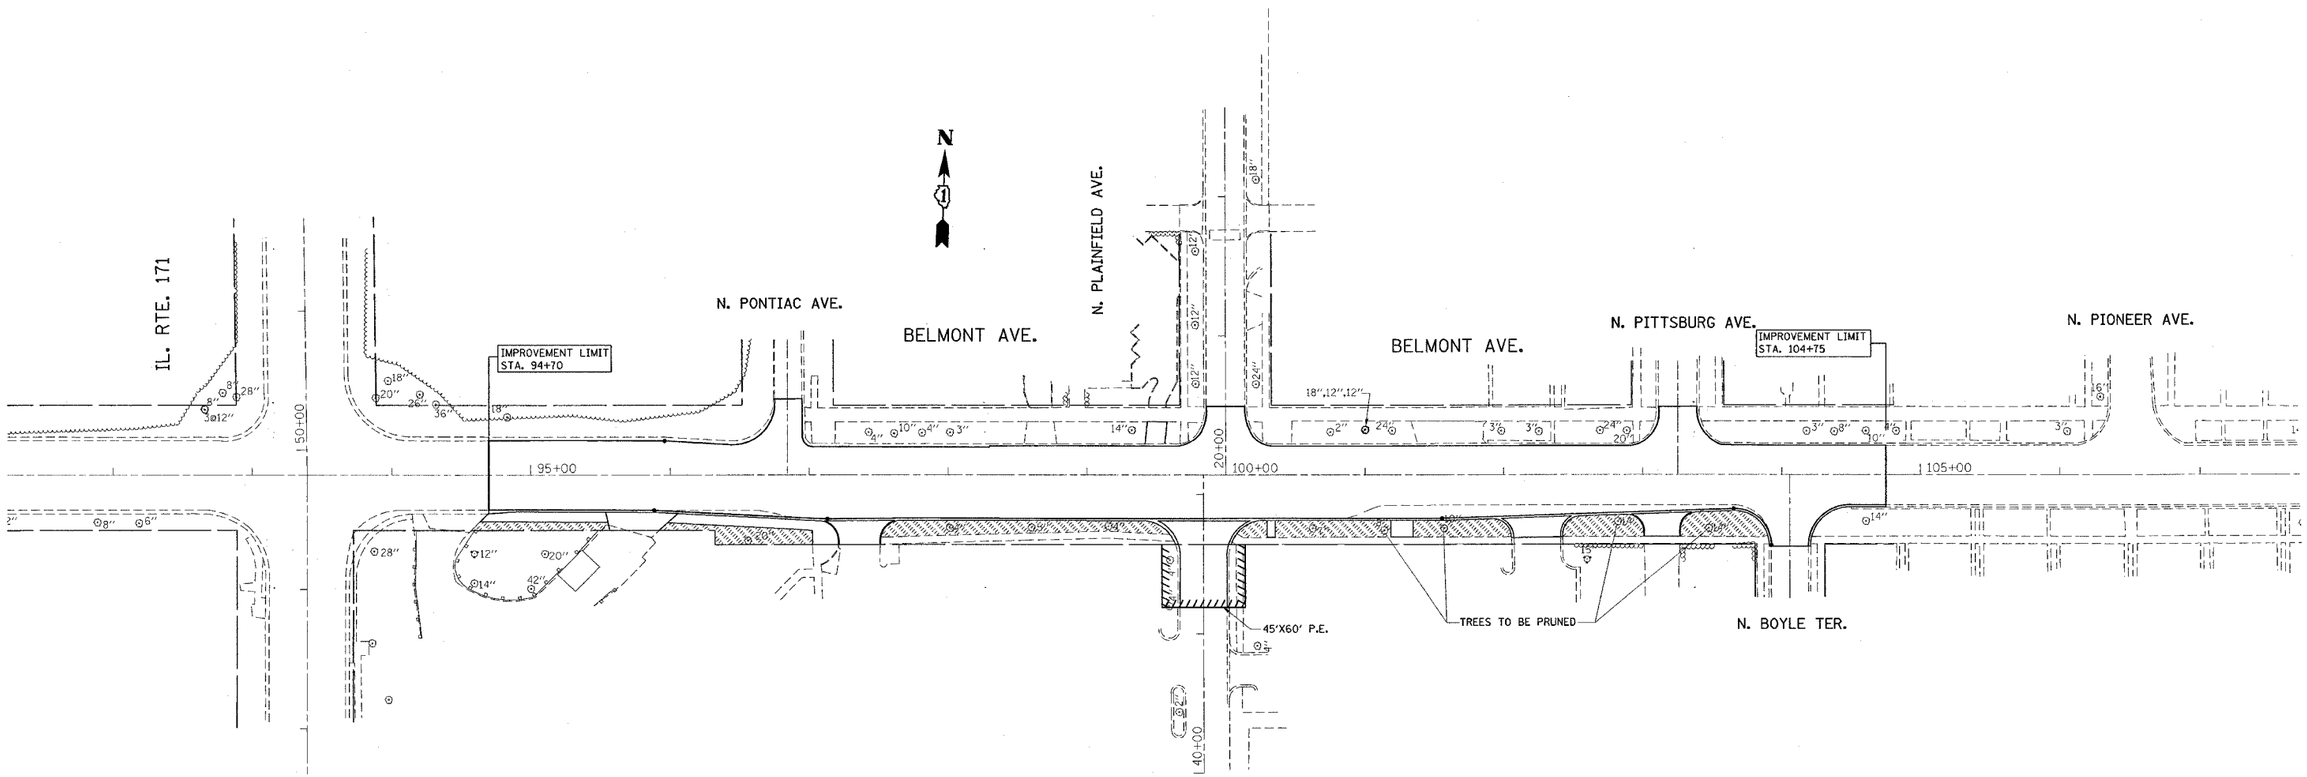

SODDING
NITROGEN FERTILIZER NUTRIENT
PHOSPHOROUS FERTILIZER NUTRIENT
POTASSIUM FERTILIZER NUTRIENT
TOPSOIL 4"
SUPPLEMENTAL WATERING

REVISIONS	
NAME	DATE

ILLINOIS DEPARTMENT OF TRANSPORTATION

BELMONT AVENUE
@ PLAINFIELD AVENUE
LANDSCAPING PLAN

SCALE: 1"=50'
DATE: 3/23/2007

DRAWN BY
CHECKED BY

PLOT DATE = 3/23/2007
FILE NAME = c:\projects\p110507\sh_landscape.dgn
PLOT SCALE = 50.0000 ' / IN.
USER NAME = ulrichkd